Channel Design ltd.
Ashbourne
Derbyshire

tel 01335 348452

registered in England and Wales
registered office
The Old Vicarage, 51 St. John Street, Ashbourne,
Derbyshire, DE6 1GH
company no. 06907156



Proposed Front Elevation 1:100



Proposed Side Elevation 1:100



Proposed Rear Elevation 1:100

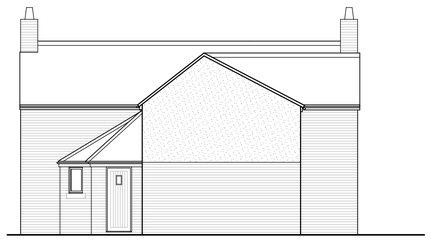

Proposed Side Elevation 1:100

1:100 Scale

0 1 2 3 4 5

N

1:50 Scale

0 1 2 3 4 5

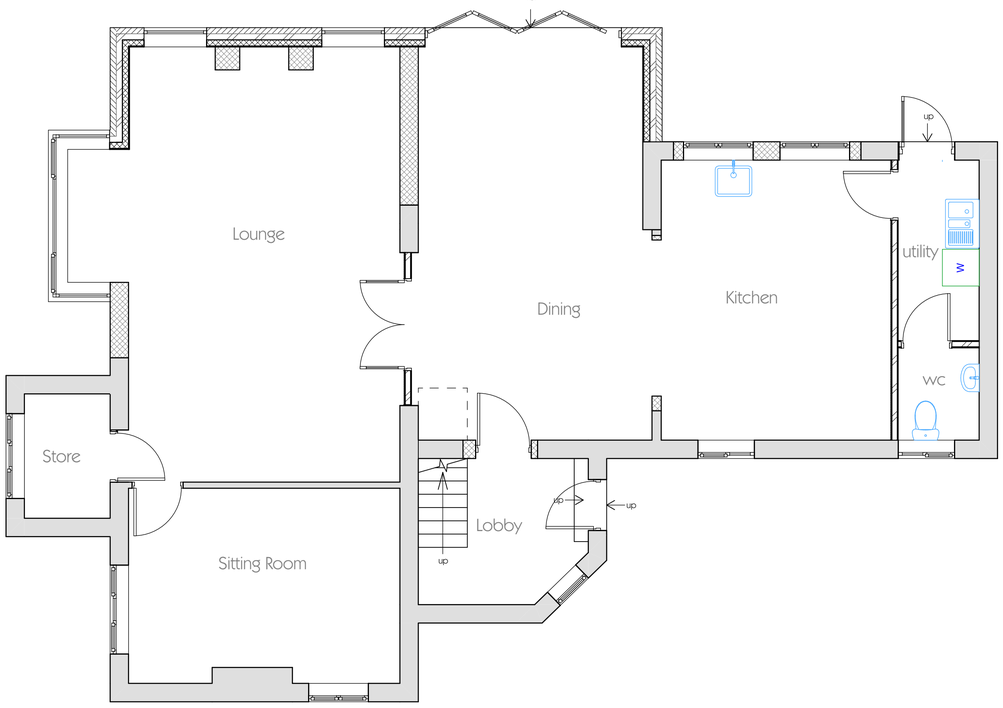

Proposed Ground Floor Plan 1:50

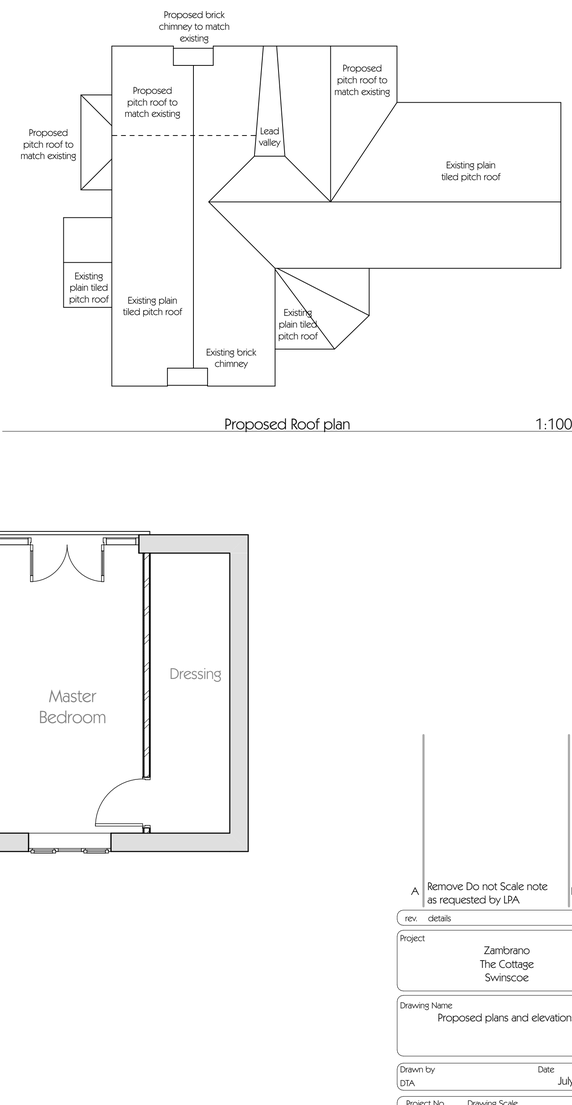

Proposed Roof plan 1:100

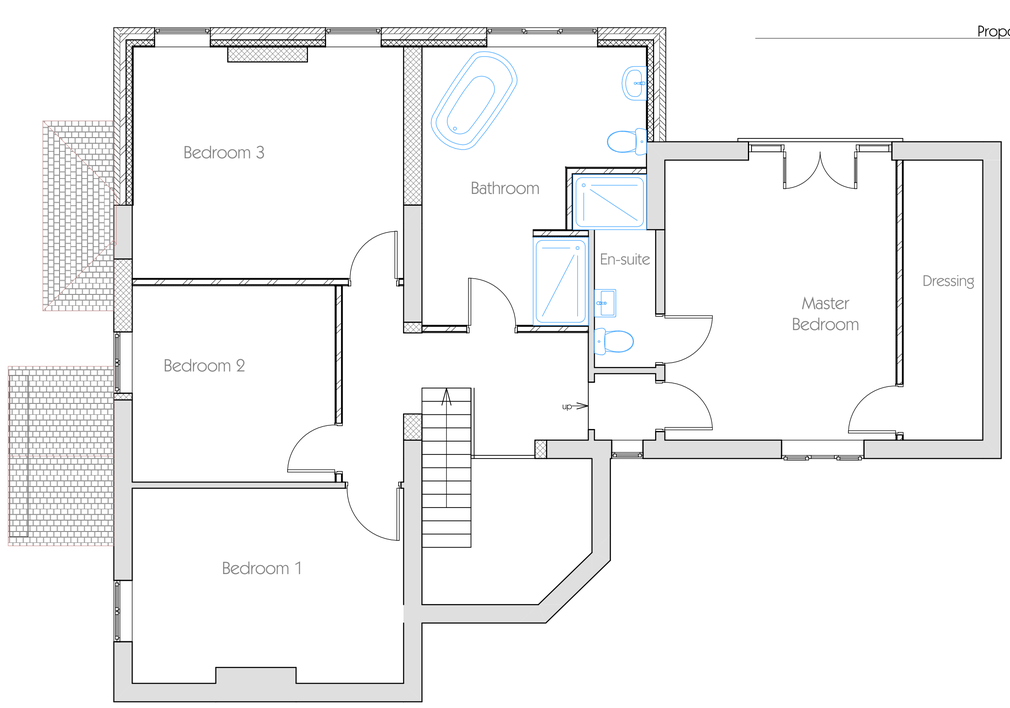

Proposed First Floor Plan 1:50

rev.	details	by	date
A	Remove Do not Scale note as requested by LPA	LA	27/07/2020

Project
Zambrano
The Cottage
Swinscoe

Drawing Name
Proposed plans and elevations

Drawn by: DTA
Date: July 2020

Project No.: 1906
Drawing Scale: 1:50 & 1:100

Layout ID: 02A
Status: Planning

Original produced at A1 (841x594) not to reproduce with out written permission of Channel Design Ltd.