Original produced at A3 (420x297) not to reproduce with out written permission of Channel Design Ltd.

Channel Design ltd.
Ashbourne
Derbyshire

tel 01335 348452

registered in England and Wales
registered office
The Old Vicarage, 51 St. John Street, Ashbourne, Derbyshire, DE6 1GP
company no. 06901106

SITE LOCATION PLAN
AREA 16 HA
SCALE: 1:2500 on A4
CENTRE COORDINATES: 412895 , 348497

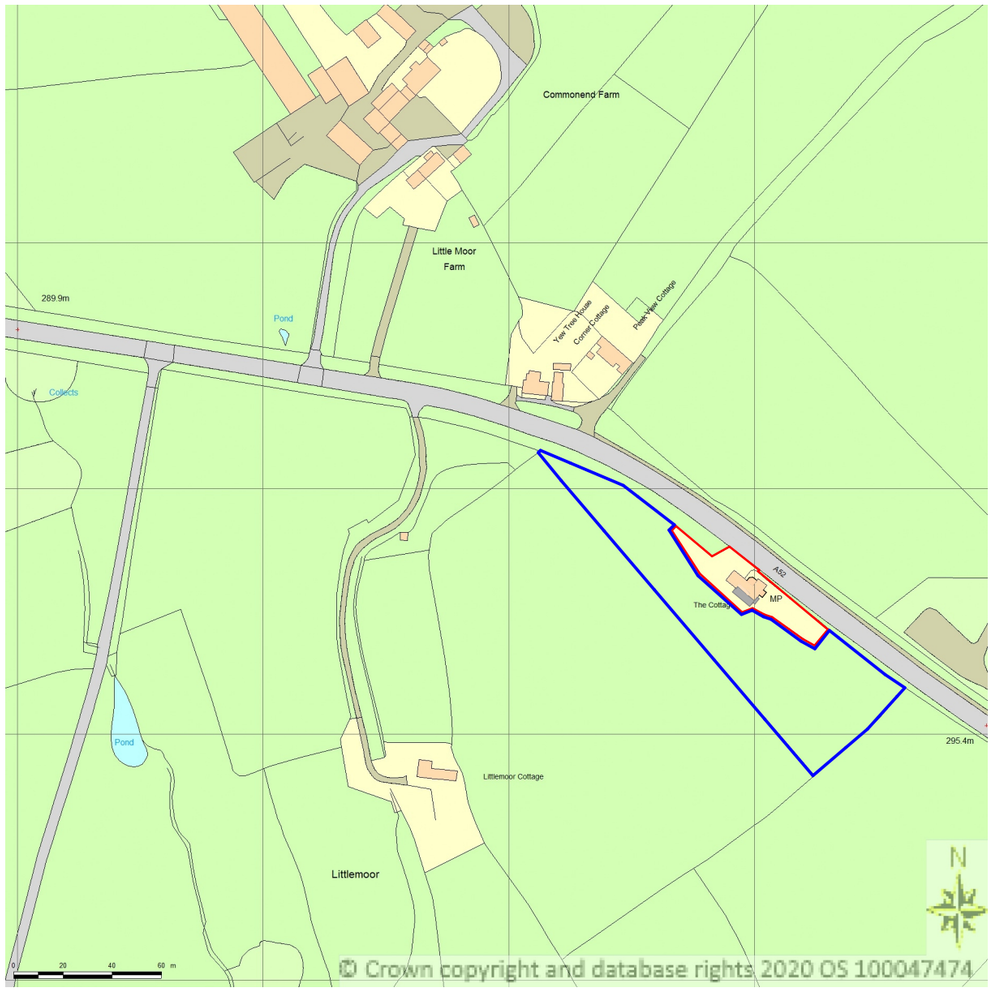

Supplied by Streetwise Maps Ltd
www.streetwise.net
Licence No: 100047474

Location Plan 1:2500

1:2500 Scale
0 10 20 40 60 80 100

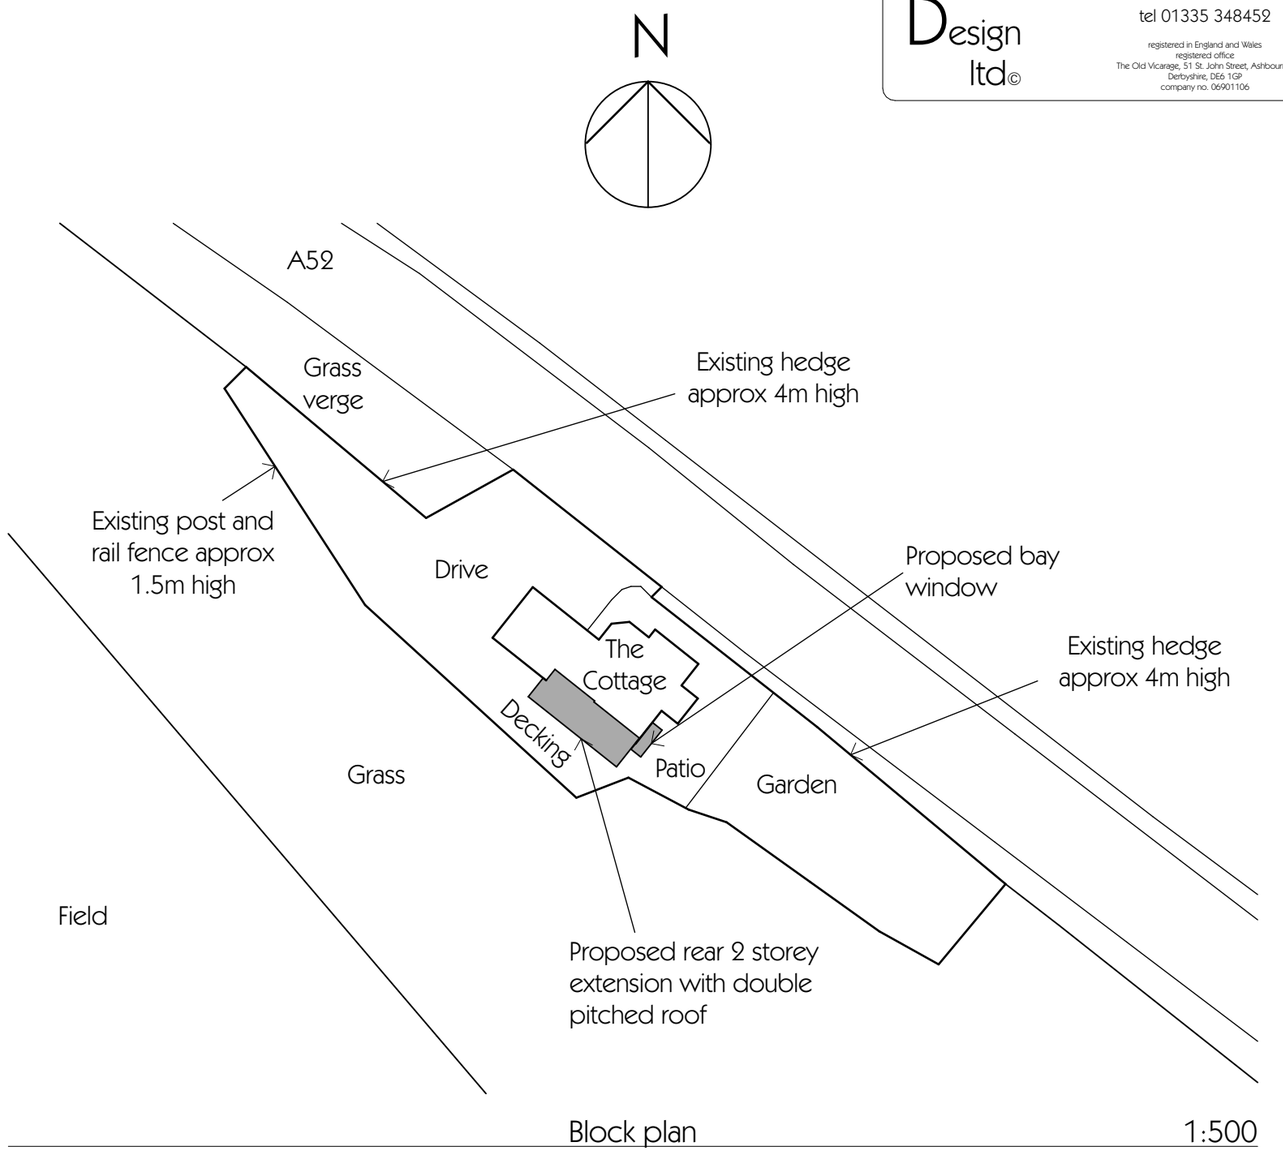

Block plan 1:500

1:500 Scale
0 10 20 30 40 50

B Remove Do not Scale note as requested by LPA 27/07/2020
A Add block plan 20/07/2020

Project Name
Zambrano
The Cottage
Swinscoe

Drawing Name
Location plan and block plan

Drawn by DTA
Date 24/6/2020

Job No. 1906
Scale 1:2500

Drawing No. 03B
Status Planning