ROBert L FORD
private architectural practitioner and rural development consultant
PARKSIDE PARK ROAD LEEK STAFFORDSHIRE ST13 8JT
roblford@btopenworld.com / 01538 398290 / 07969 68 68 86

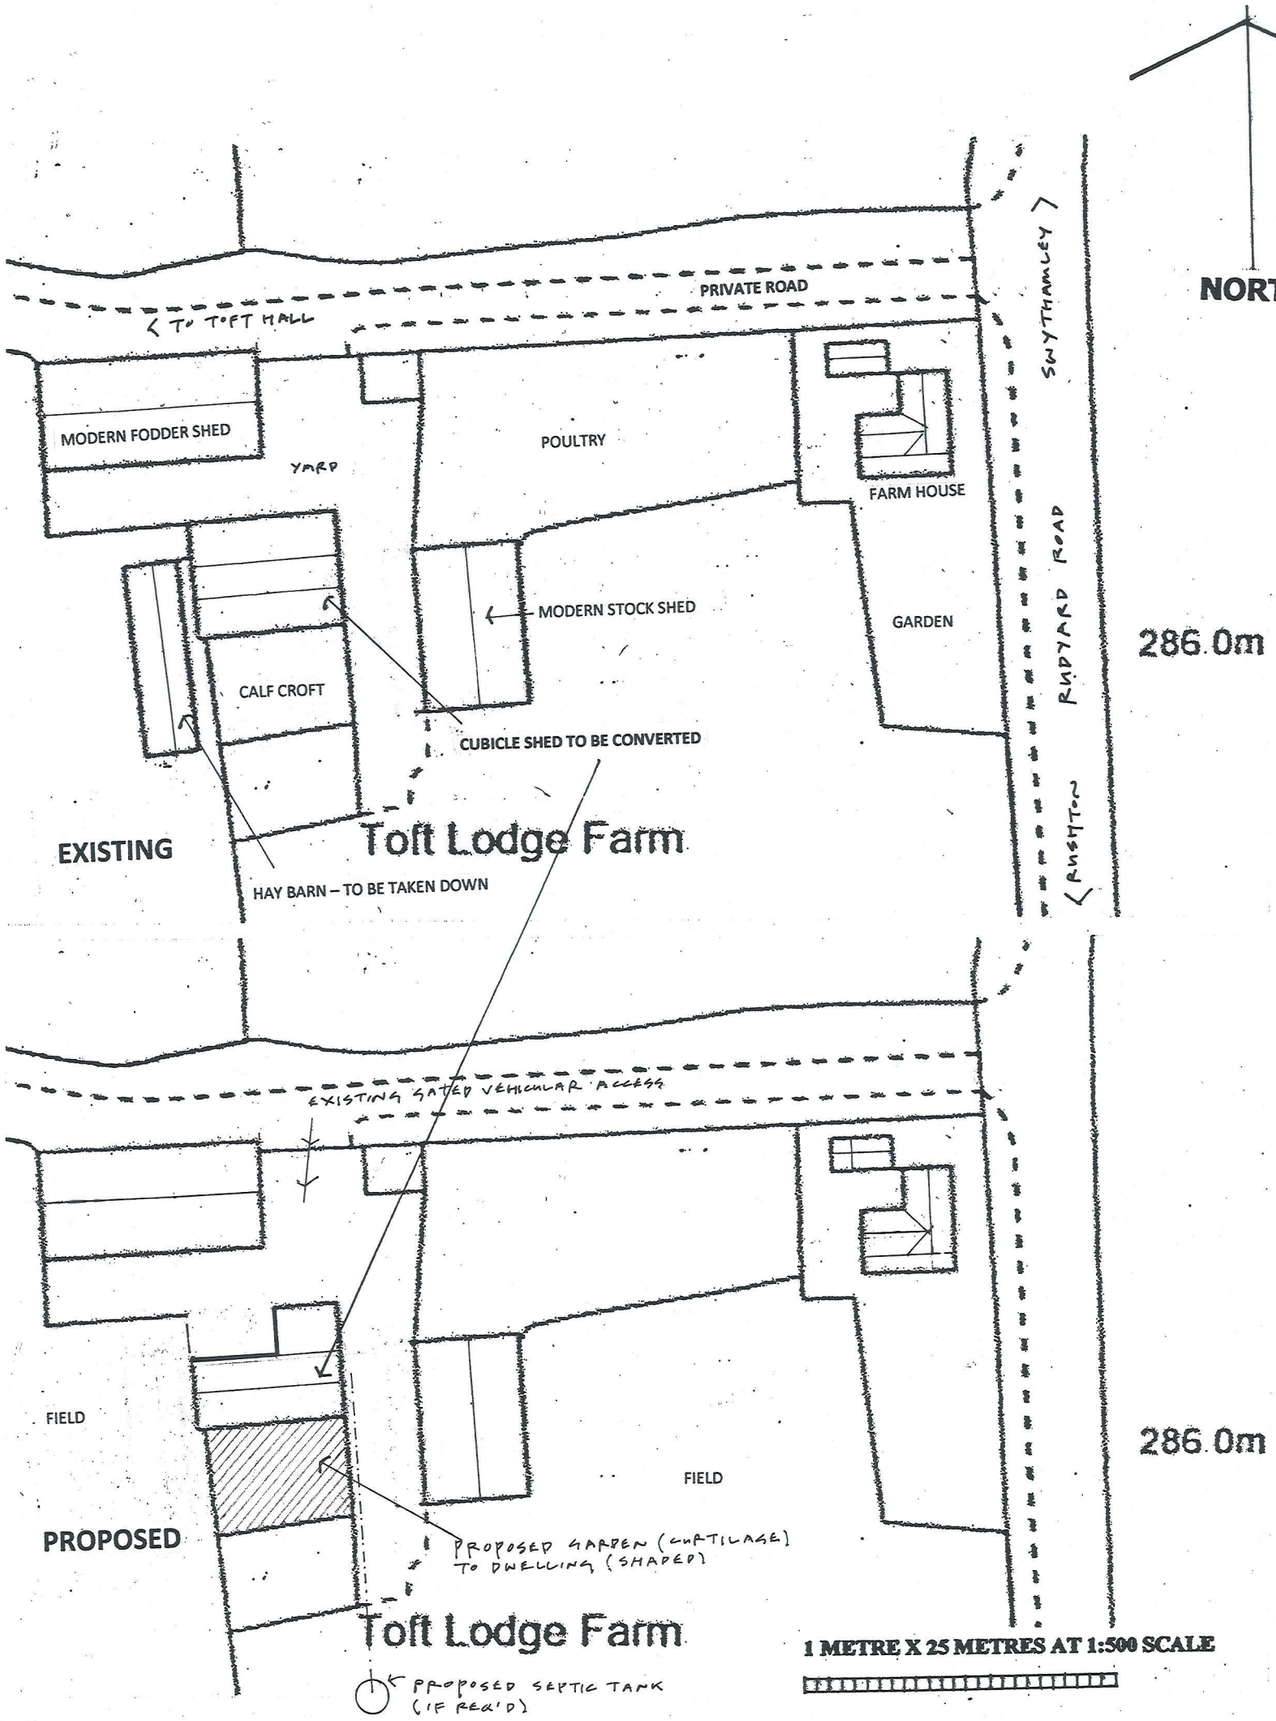

10 METRES X 20 METRES X 10 AT 1:2500 SCALE

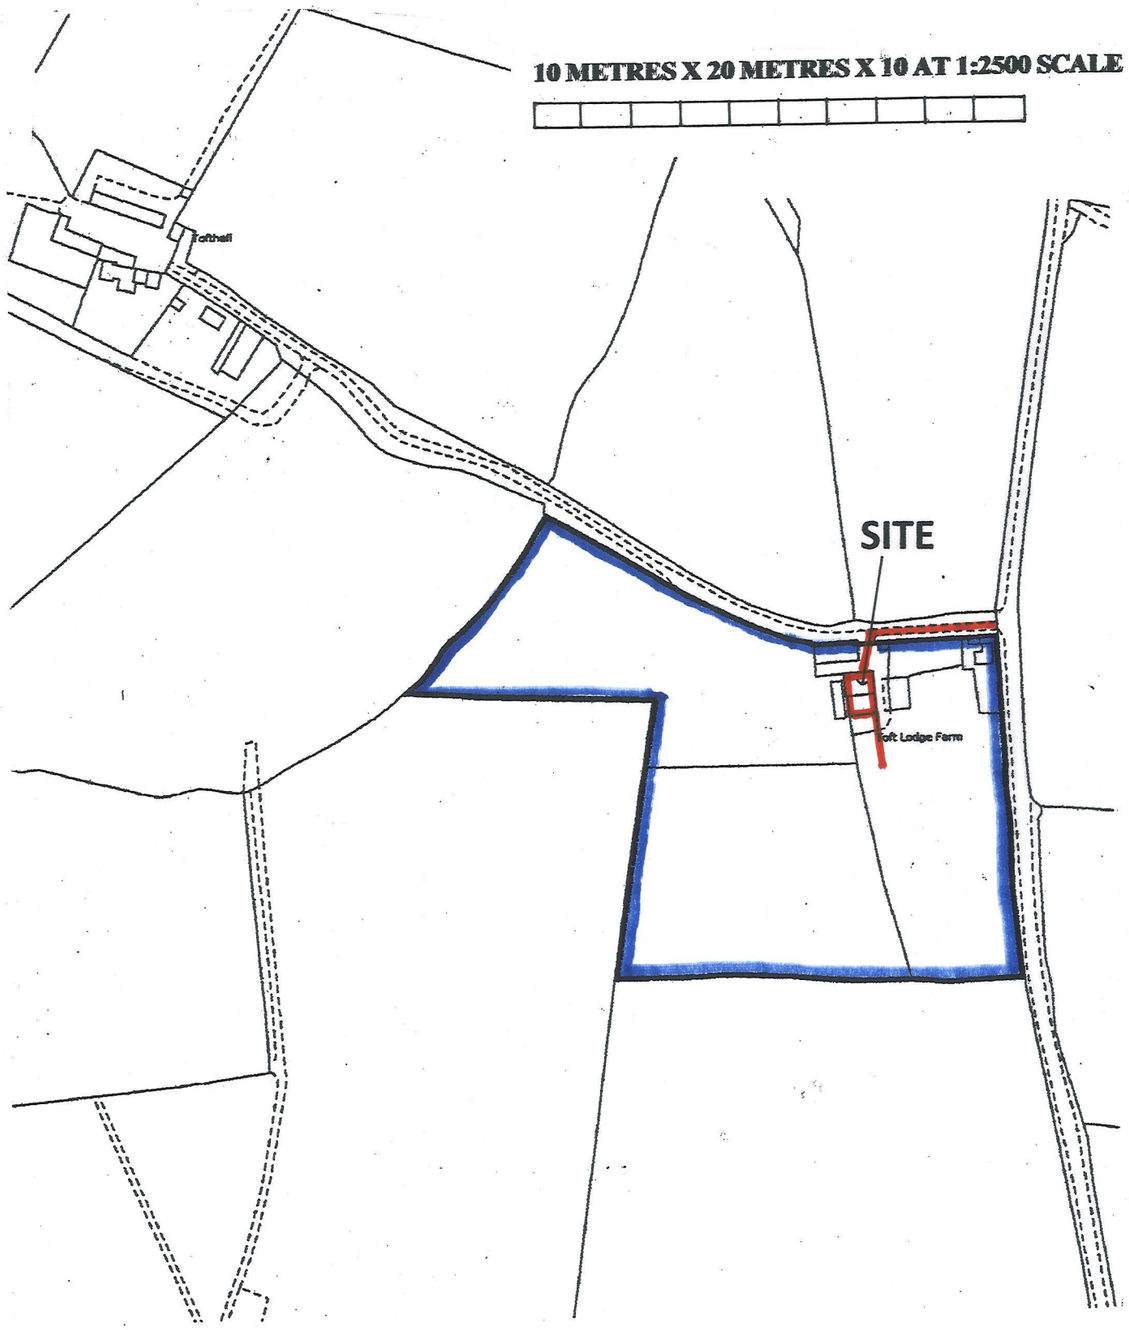

DRAWING NO. **TRHQ 01 SITE LOCATION / BLOCK PLAN** SCALE AT A3 - 1:2500 / 1:500

PROPOSED CONVERSION OF AN AGRICULTURAL BUILDING (BRICK BUILT CUBICLE SHED) TO A DWELLING HOUSE AT **TOFT LODGE FARM** RUDYARD ROAD HEATON STAFFORDSHIRE MOORLANDS SK11 0SJ

07.2020