Revisions

. . .

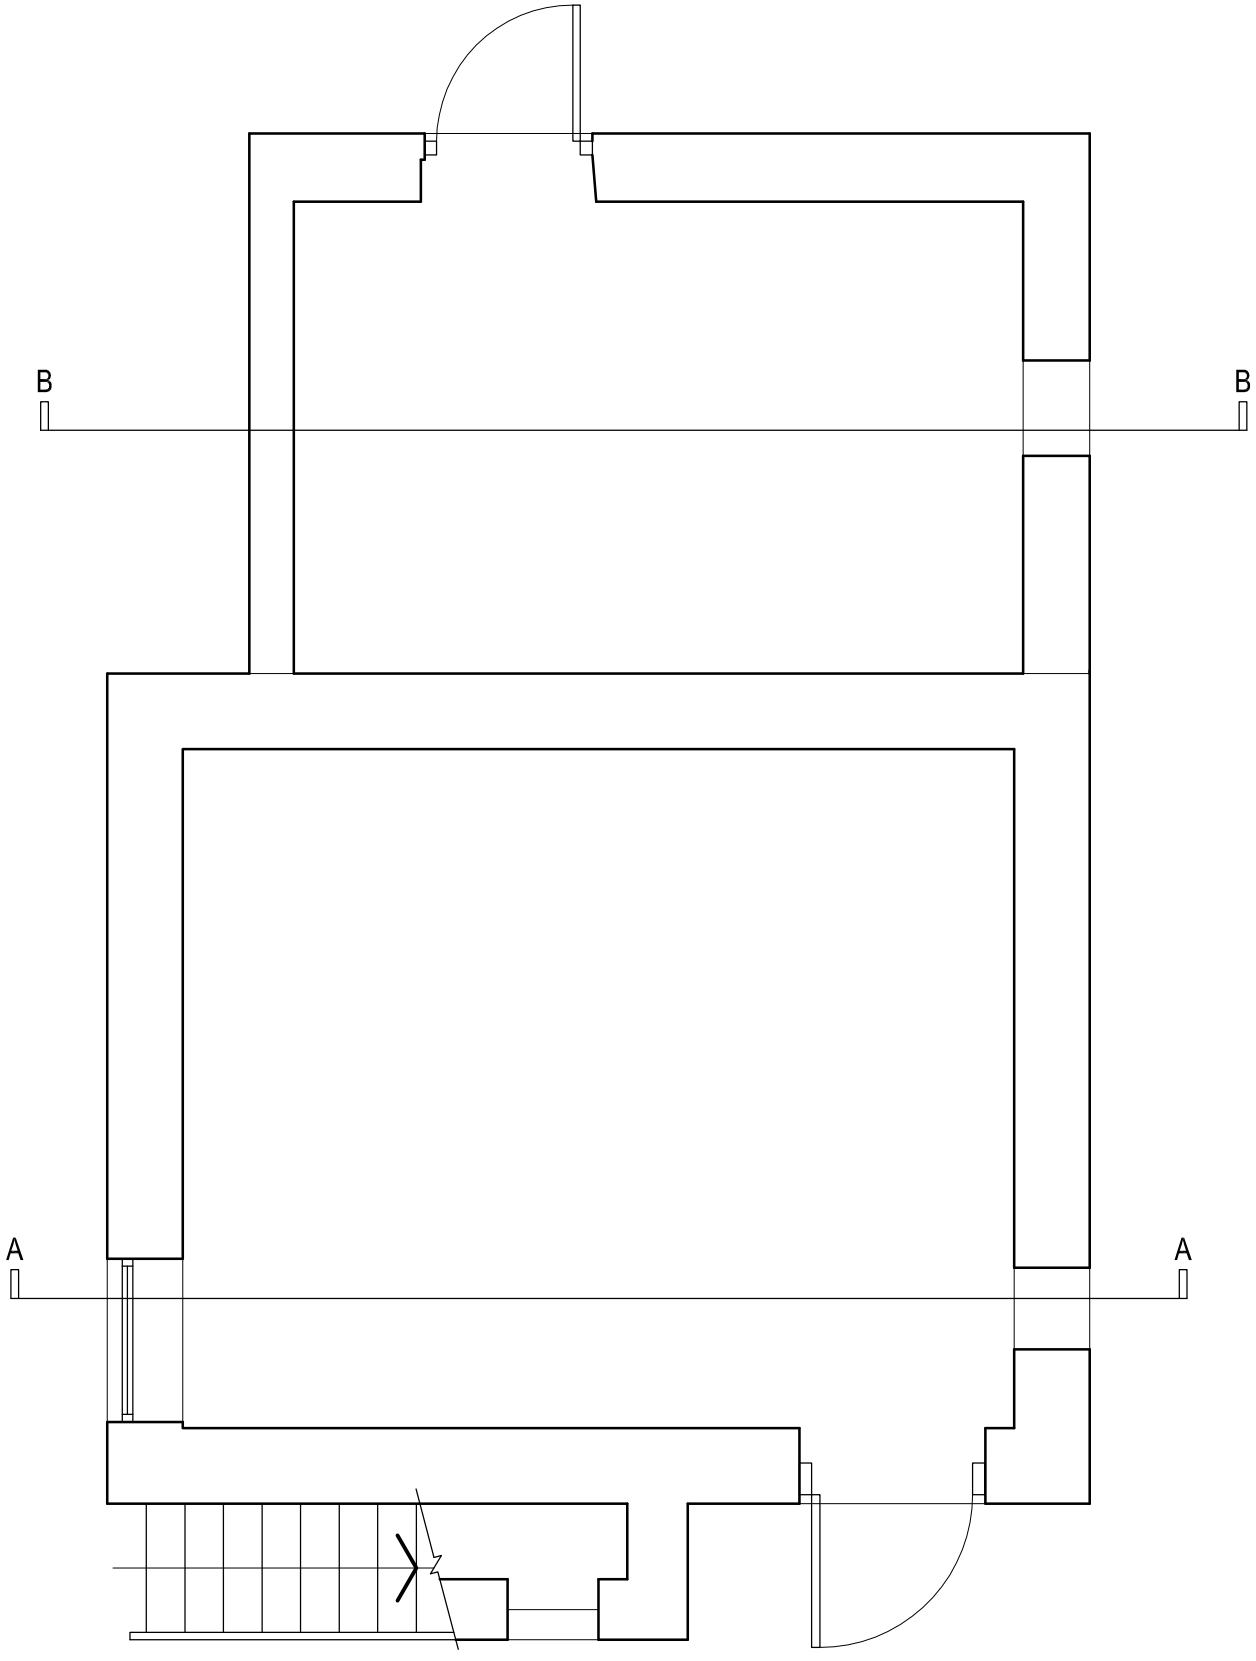

GROUND FLOOR PLAN

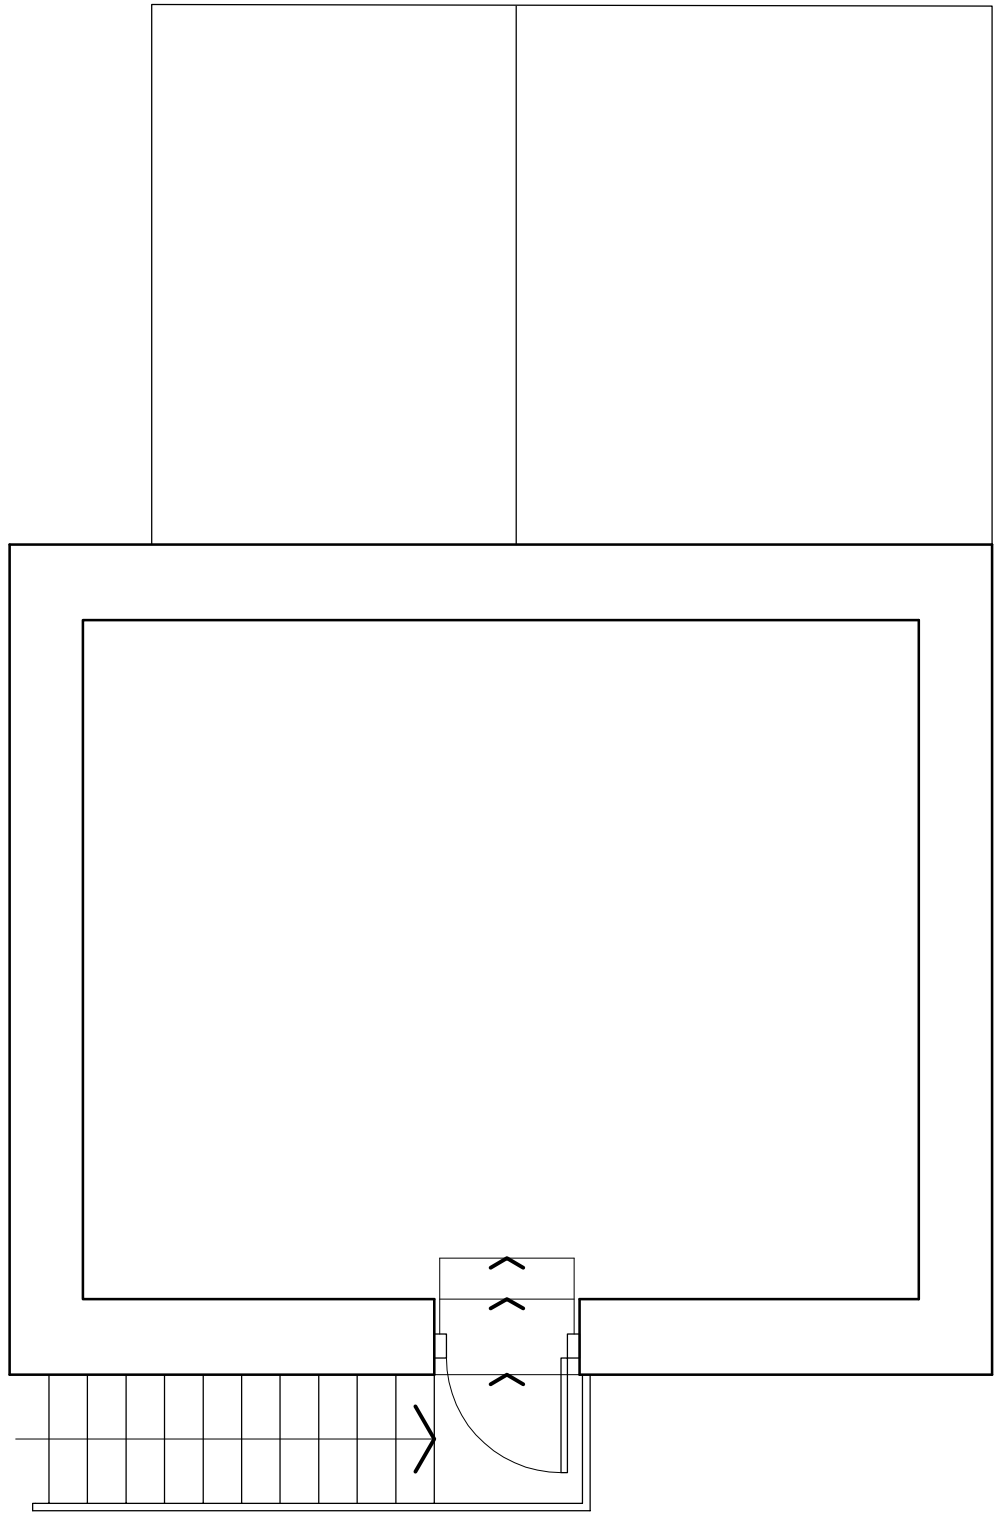

FIRST FLOOR PLAN

0 1 2 3m

job	Barnes Lea Farm, Rushton Spencer Barn Conversion to Dwelling			
title	Plan as Existing			
date 29.01.20	scale 1/50 @ A3	drawn by ..	dwg. no. BLF2-01	rev. .

Ian Ankers architecture
Building and Design Consultants
Ryecroft Farm, Rushton Spencer, Macclesfield, SK11 0RP
t 01260 546944
e ian@ianankers.co.uk
w www.ianankers.co.uk