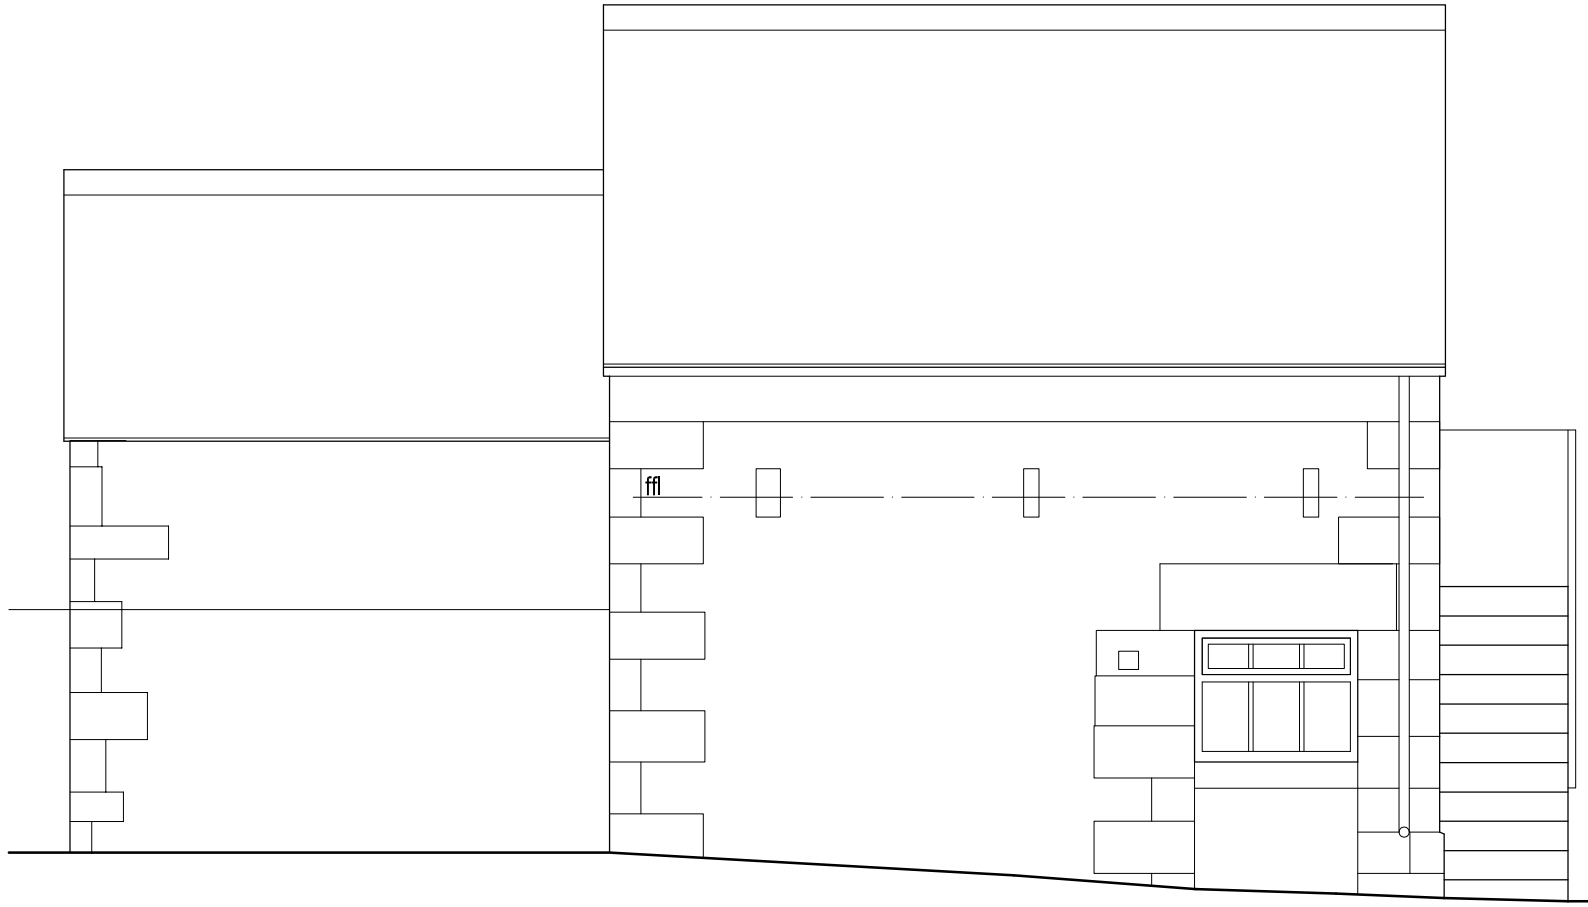

WEST ELEVATION



SOUTH ELEVATION

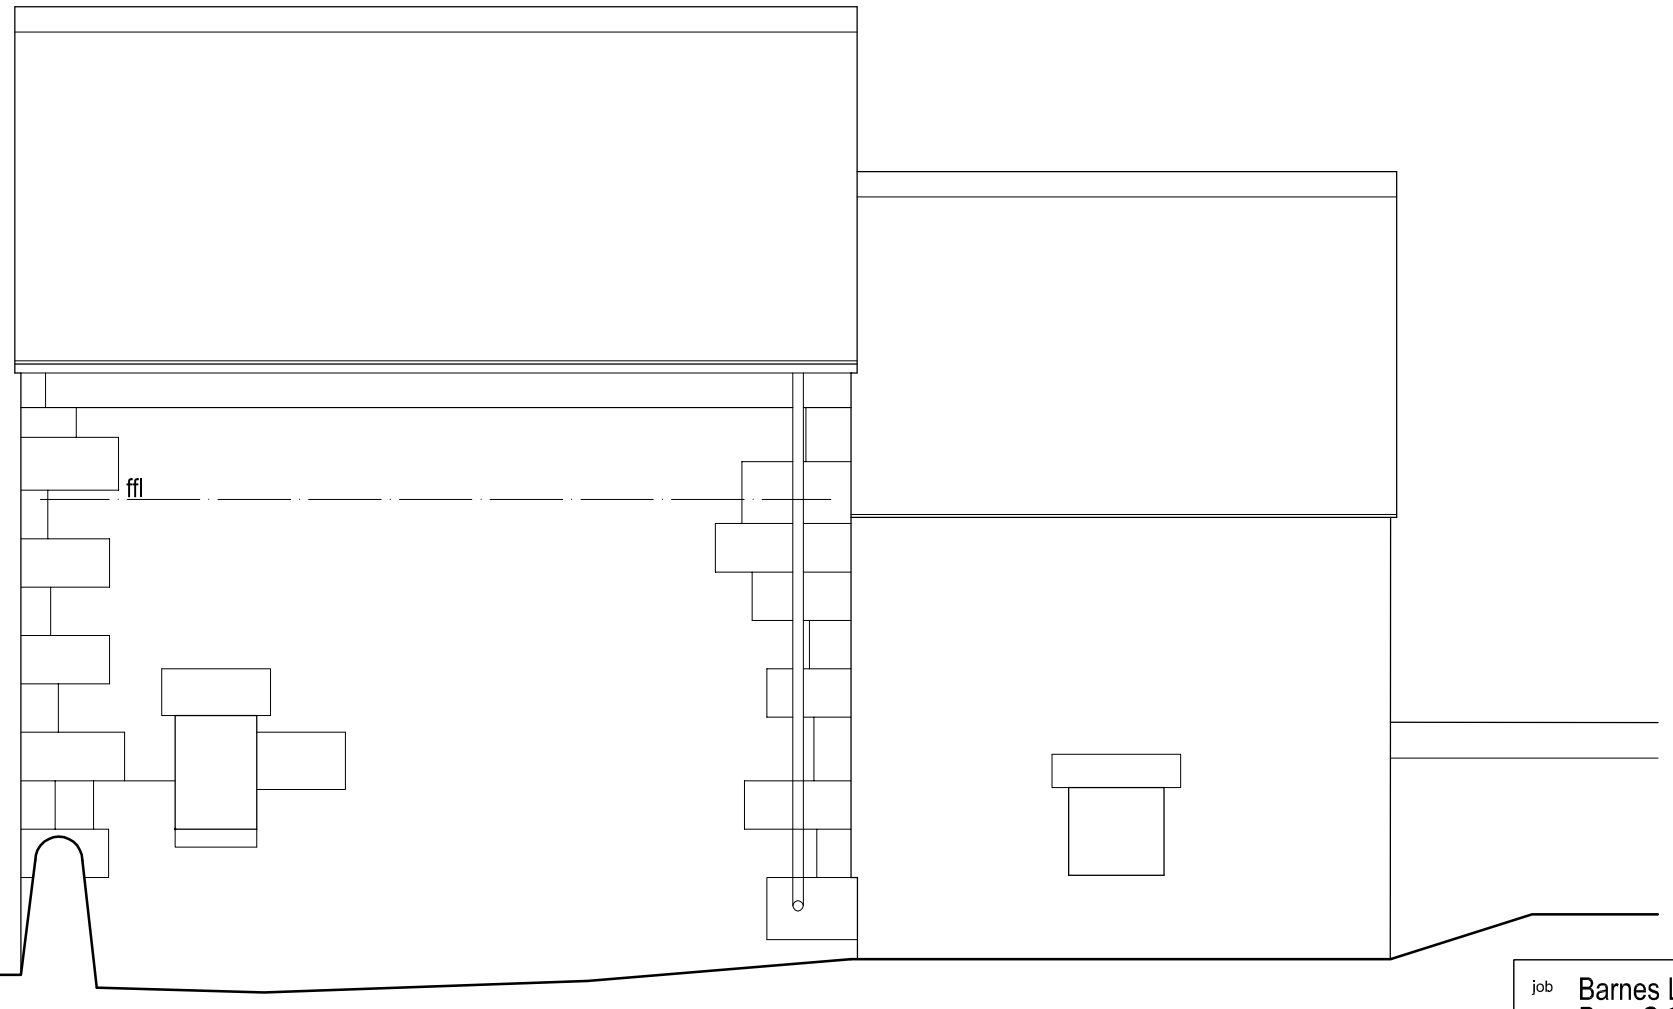

EAST ELEVATION

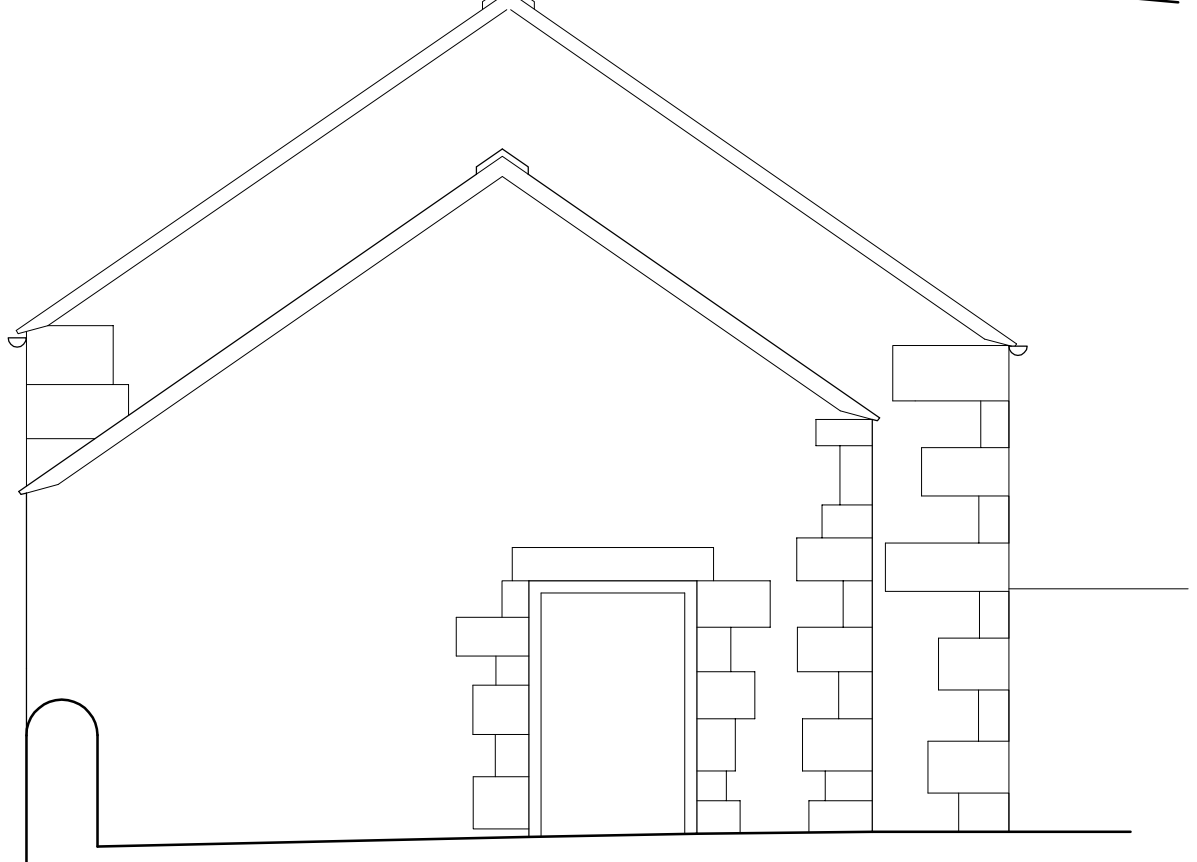

NORTH ELEVATION

0 1 2 3m

Revisions

. . .

job Barnes Lea Farm, Rushton Spencer
Barn Conversion to Dwelling

title Elevations as Existing

date	scale	drawn by	dwg. no.	rev.
29.01.20	1/50 @ A3	..	BLF2-03	.

Ian Ankers architecture
Building and Design Consultants
Ryecroft Farm, Rushton Spencer, Macclesfield, SK11 0RP
t 01260 546944
e ian@iananders.co.uk
w www.iananders.co.uk