

Revisions

. | . | .

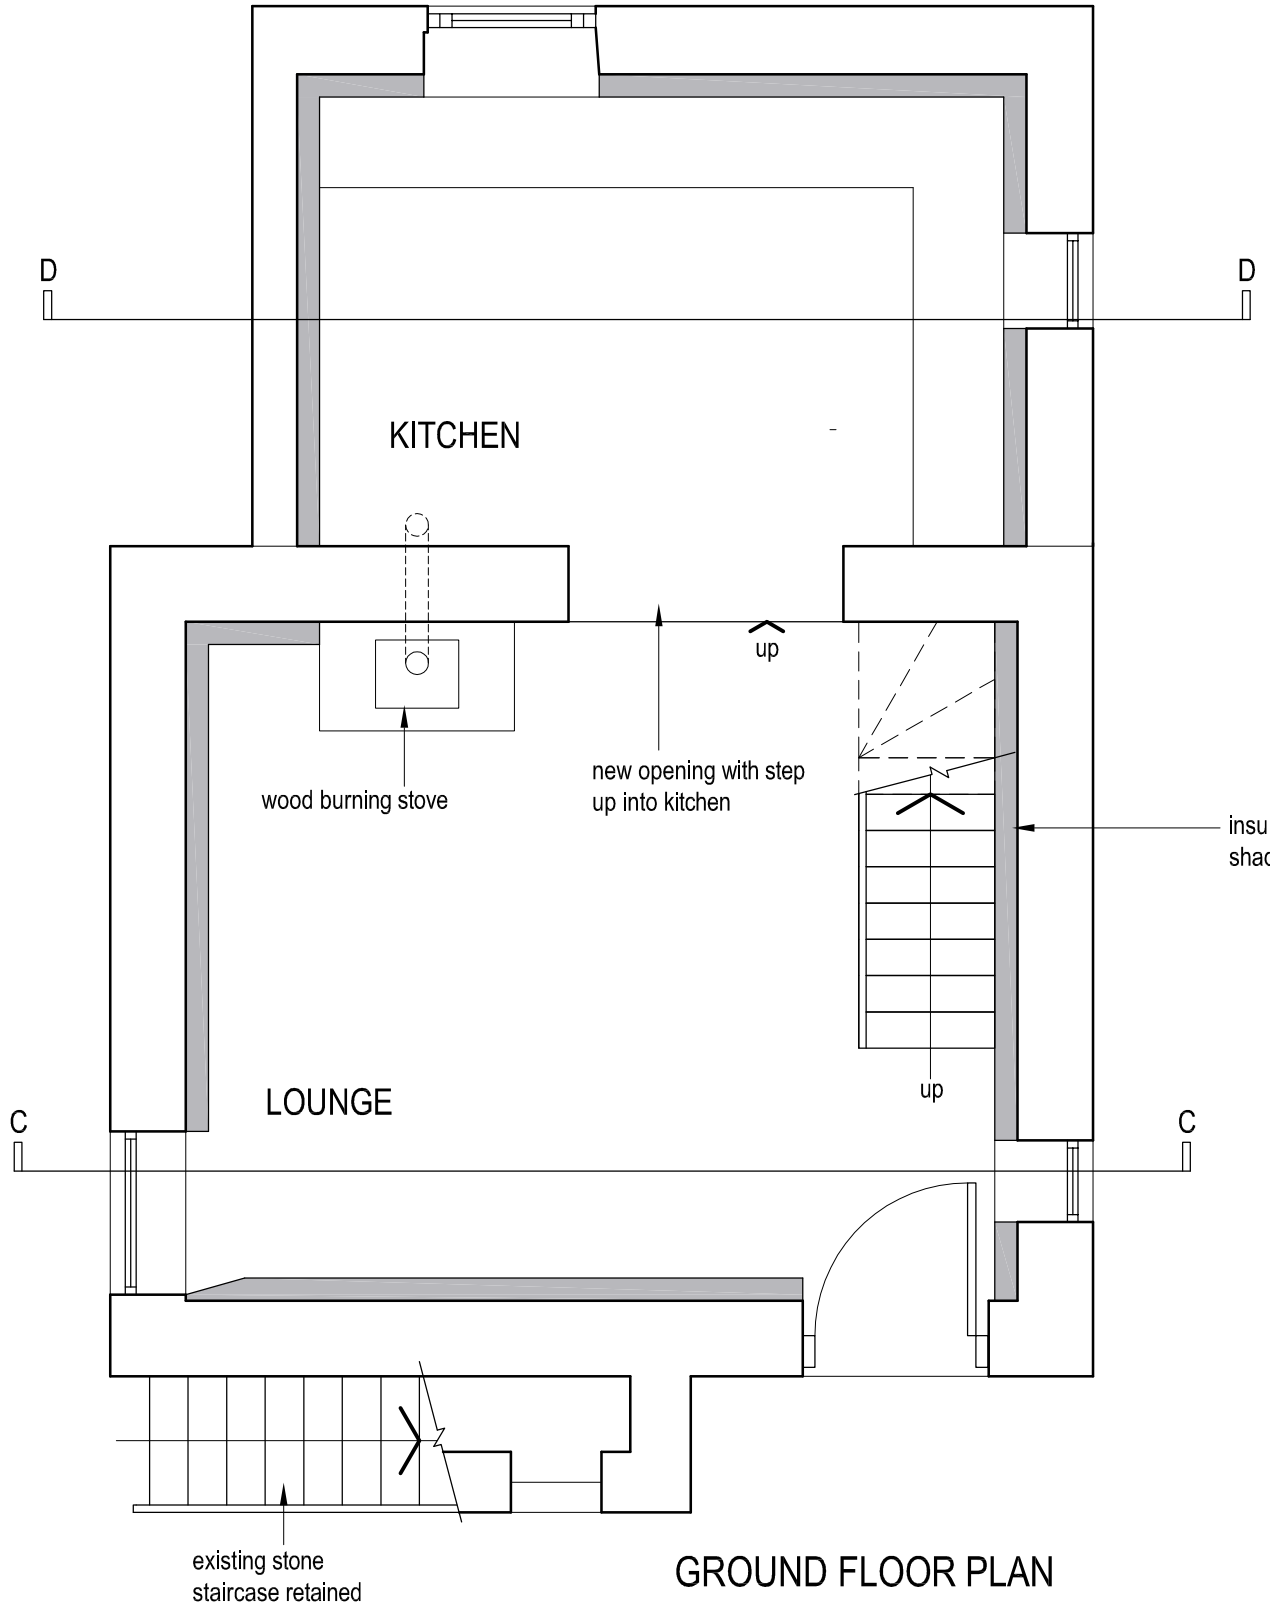

GROUND FLOOR PLAN

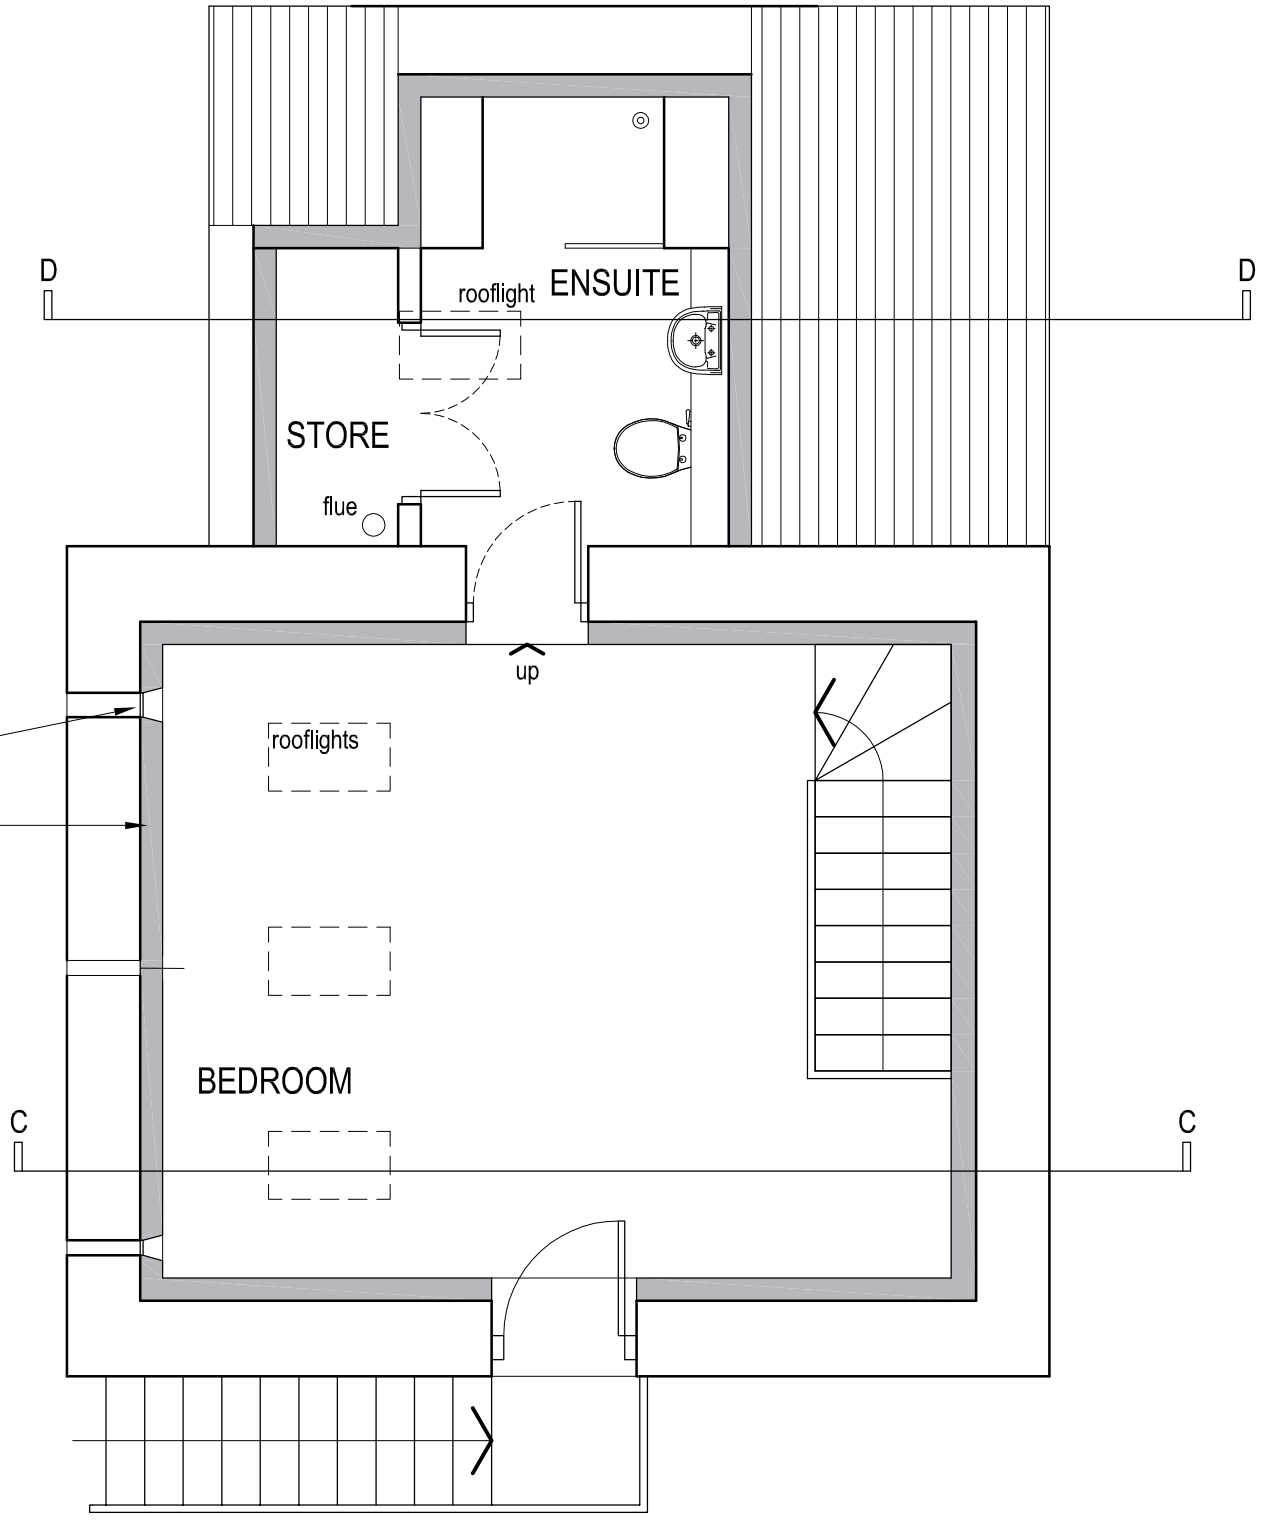

FIRST FLOOR PLAN

0 1 2 3m

job	Barnes Lea Farm, Rushton Spencer Barn Conversion to Dwelling			
title	Plan as Proposed			
date	scale	drawn by	dwg. no.	rev.
11.02.20	1/50 @ A3	..	BLF2-05	.

Ian Ankers architecture
Building and Design Consultants
Ryecroft Farm, Rushton Spencer, Macclesfield, SK11 0RP
t 01260 546944
e ian@ianankers.co.uk
w www.ianankers.co.uk