Revisions

. | . | .

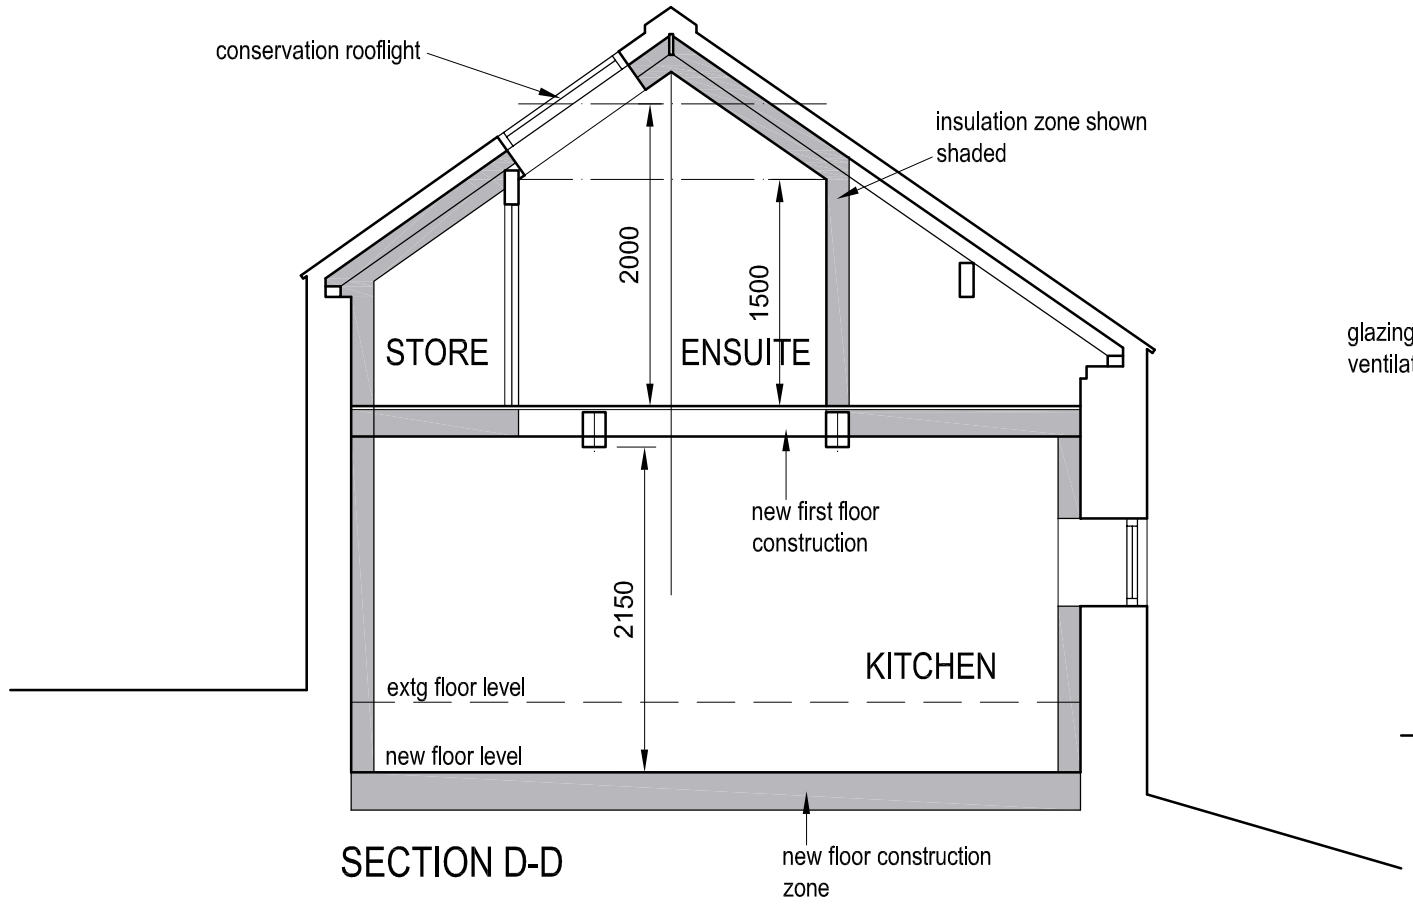

SECTION D-D

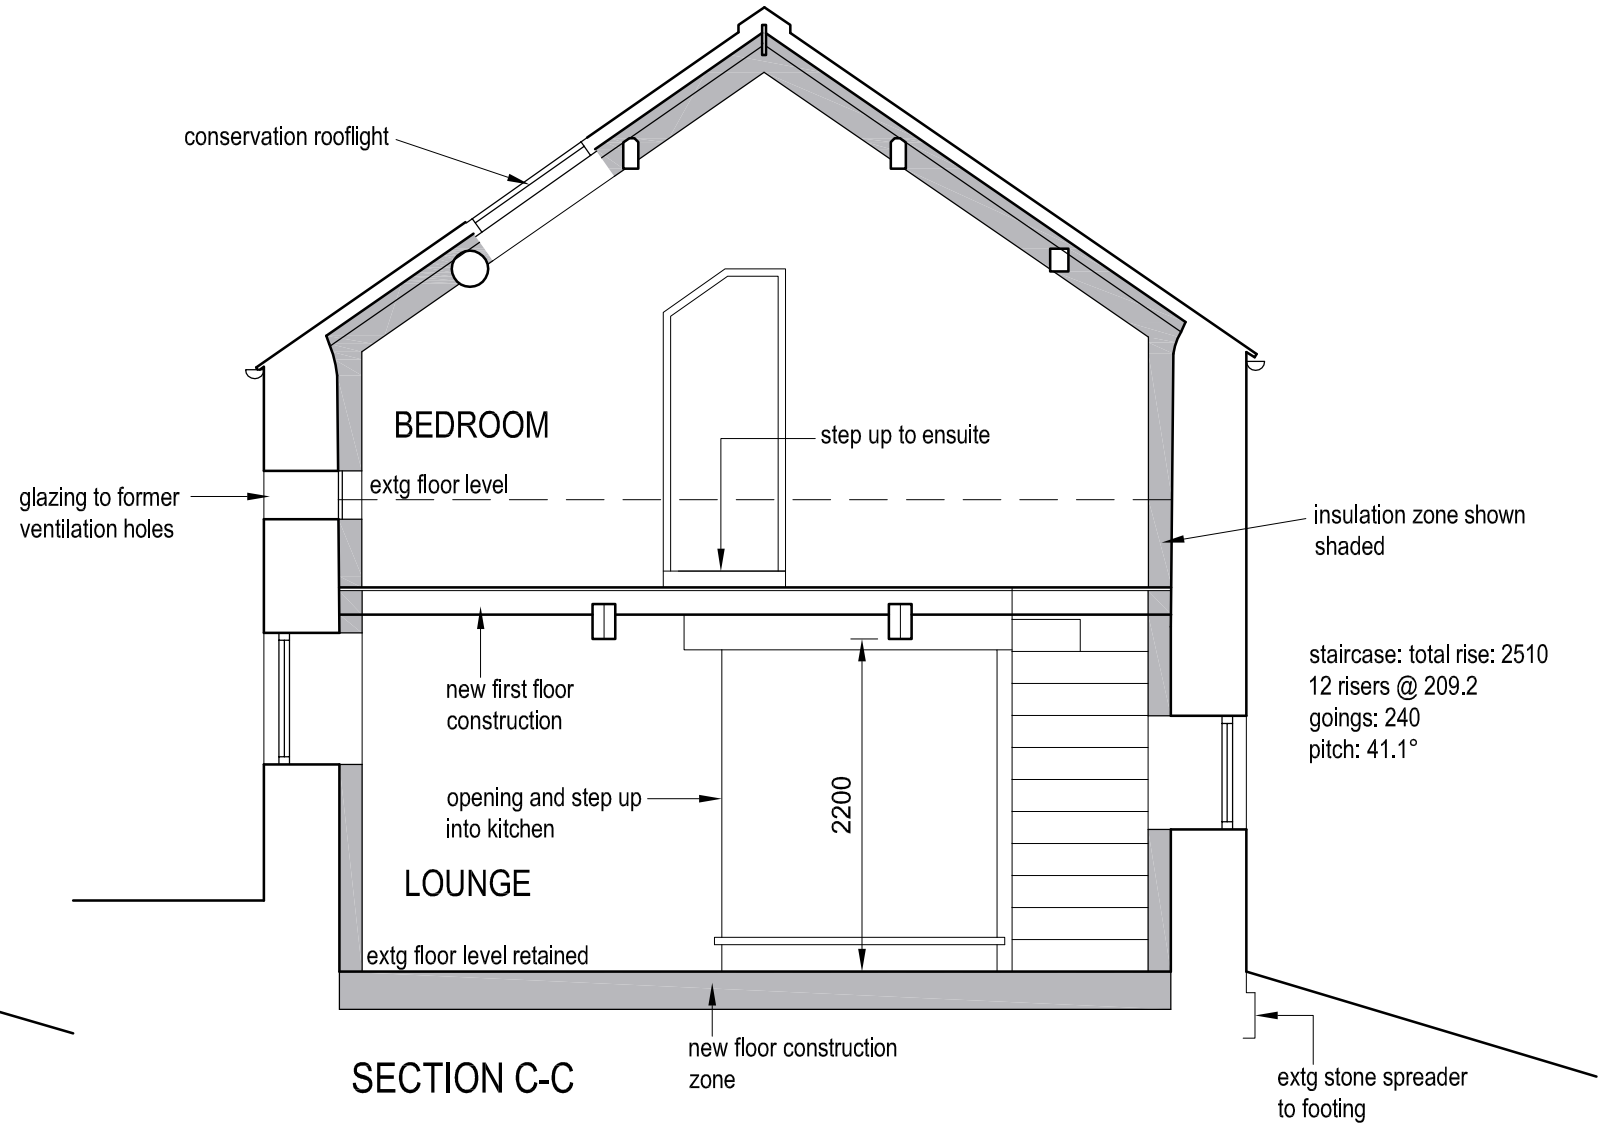

SECTION C-C

staircase: total rise: 2510
12 risers @ 209.2
goings: 240
pitch: 41.1°

0 1 2 3m

job	Barnes Lea Farm, Rushton Spencer Barn Conversion to Dwelling			
title	Sections as Proposed			
date	scale	drawn by	dwg. no.	rev.
29.01.20	1/50 @ A3	..	BLF2-06	.

Ian Ankers architecture
Building and Design Consultants
Ryecroft Farm, Rushton Spencer, Macclesfield, SK11 0RP
t 01260 546944
e ian@ianankers.co.uk
w www.ianankers.co.uk