
Copyright of this drawing is vested in the Designer and it must not be copied or reproduced without consent.


Rev.	Drawn	Comments	Date

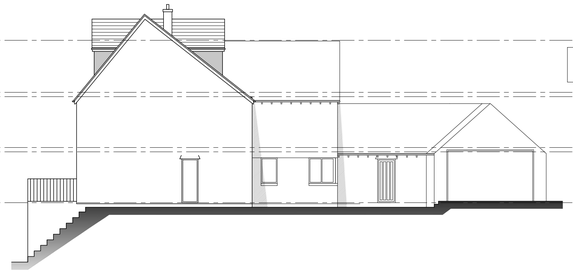


Proposed side elevation
Scale 1:100




Proposed front elevation
Scale 1:100

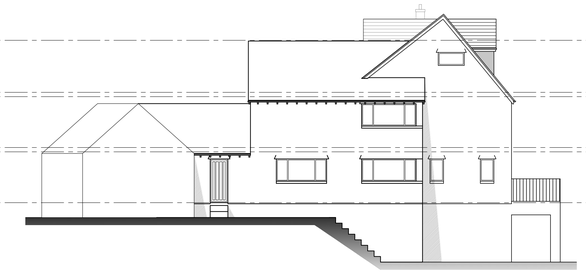


Proposed side elevation
Scale 1:100

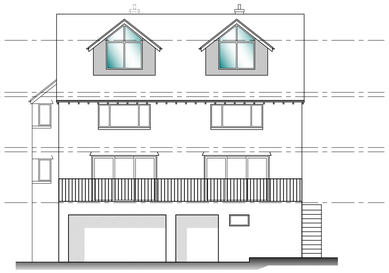


Proposed rear elevation
Scale 1:100

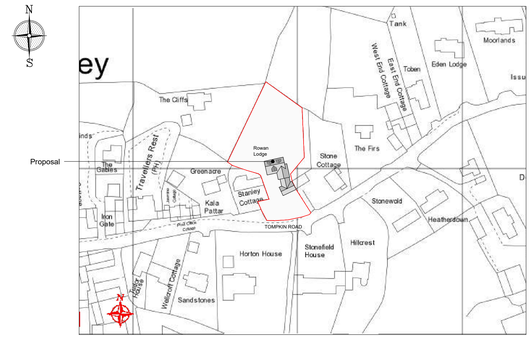


Site location plan
Scale 1:1250

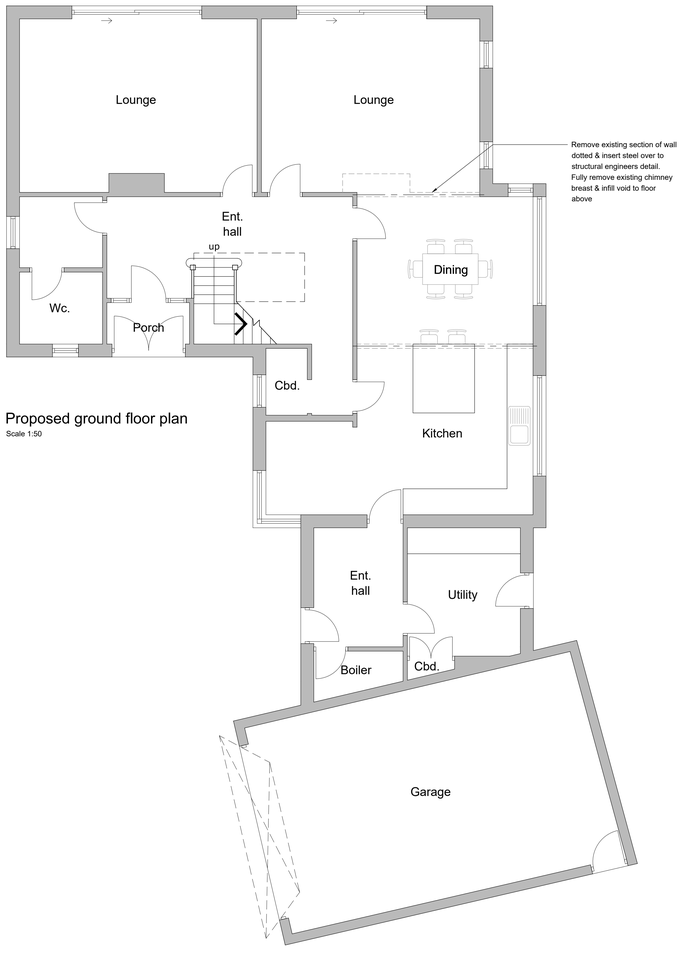


Proposed ground floor plan
Scale 1:50

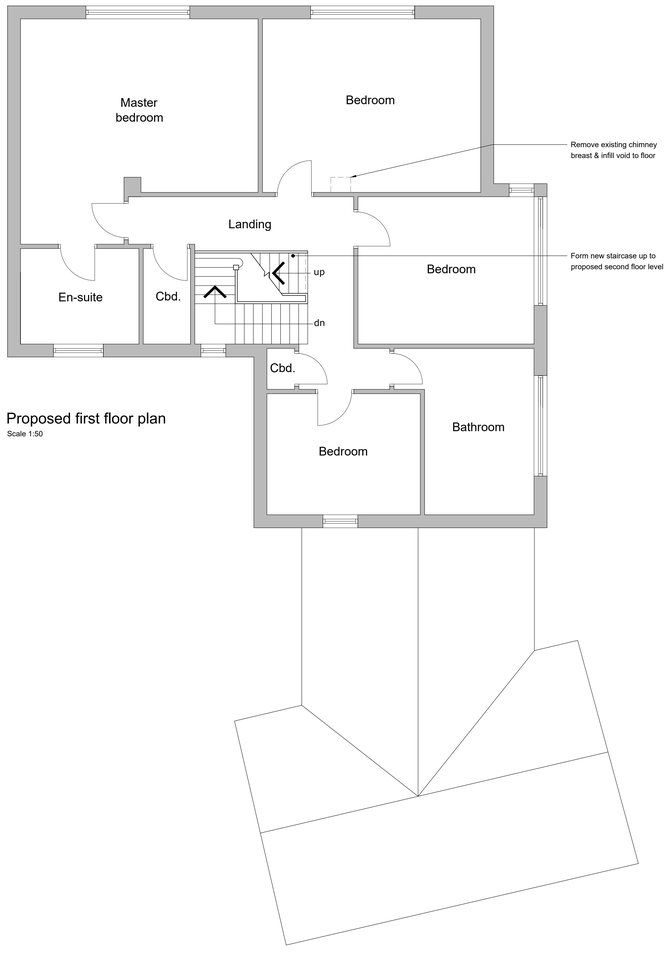

Proposed first floor plan
Scale 1:50

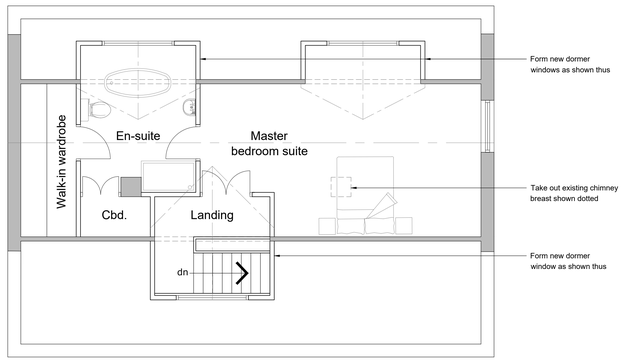

Proposed second floor plan
Scale 1:50

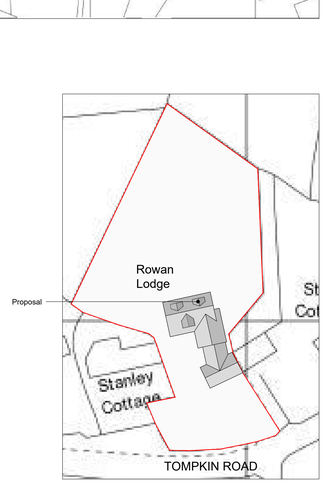

Proposed site plan
Scale 1:500

Reproduced from the Ordnance Survey map with the permission of Ordnance Survey on behalf of The Controller of Her Majesty's Stationery Office. Licence No. AL 100001834

Client
MR & MRS DUNN

Project
PROPOSED ALTERATIONS & LOFT EXTENSION TO ROWAN LODGE, TOMPKIN ROAD, STANLEY, ST9 9LY

Title
PROPOSED PLANS

Status
PLANNING PERMISSION

Date JUNE 2020 Drawn ME

Scale @A1 AS SHOWN Checked

Project No. 100-02 Drawing No. Rev

Copyright ©M&E Design Sol. 2019. All rights reserved.