

Proposed Front Elevation Scale 1:50 @ A1

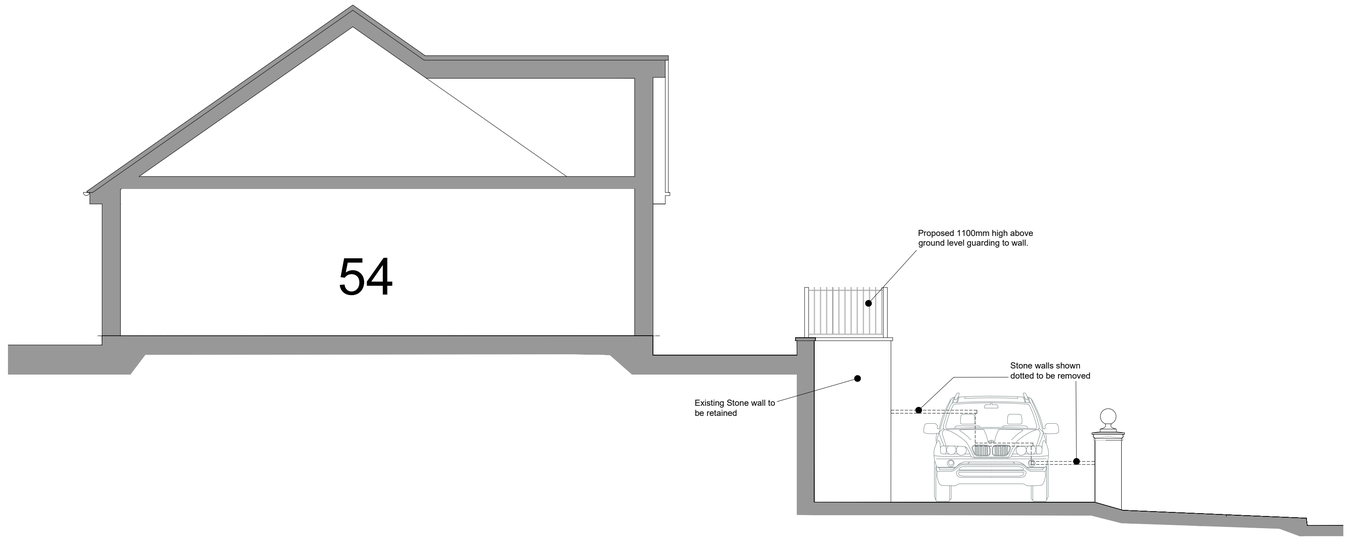

Proposed Section A-A / Elevation Scale 1:50 @ A1

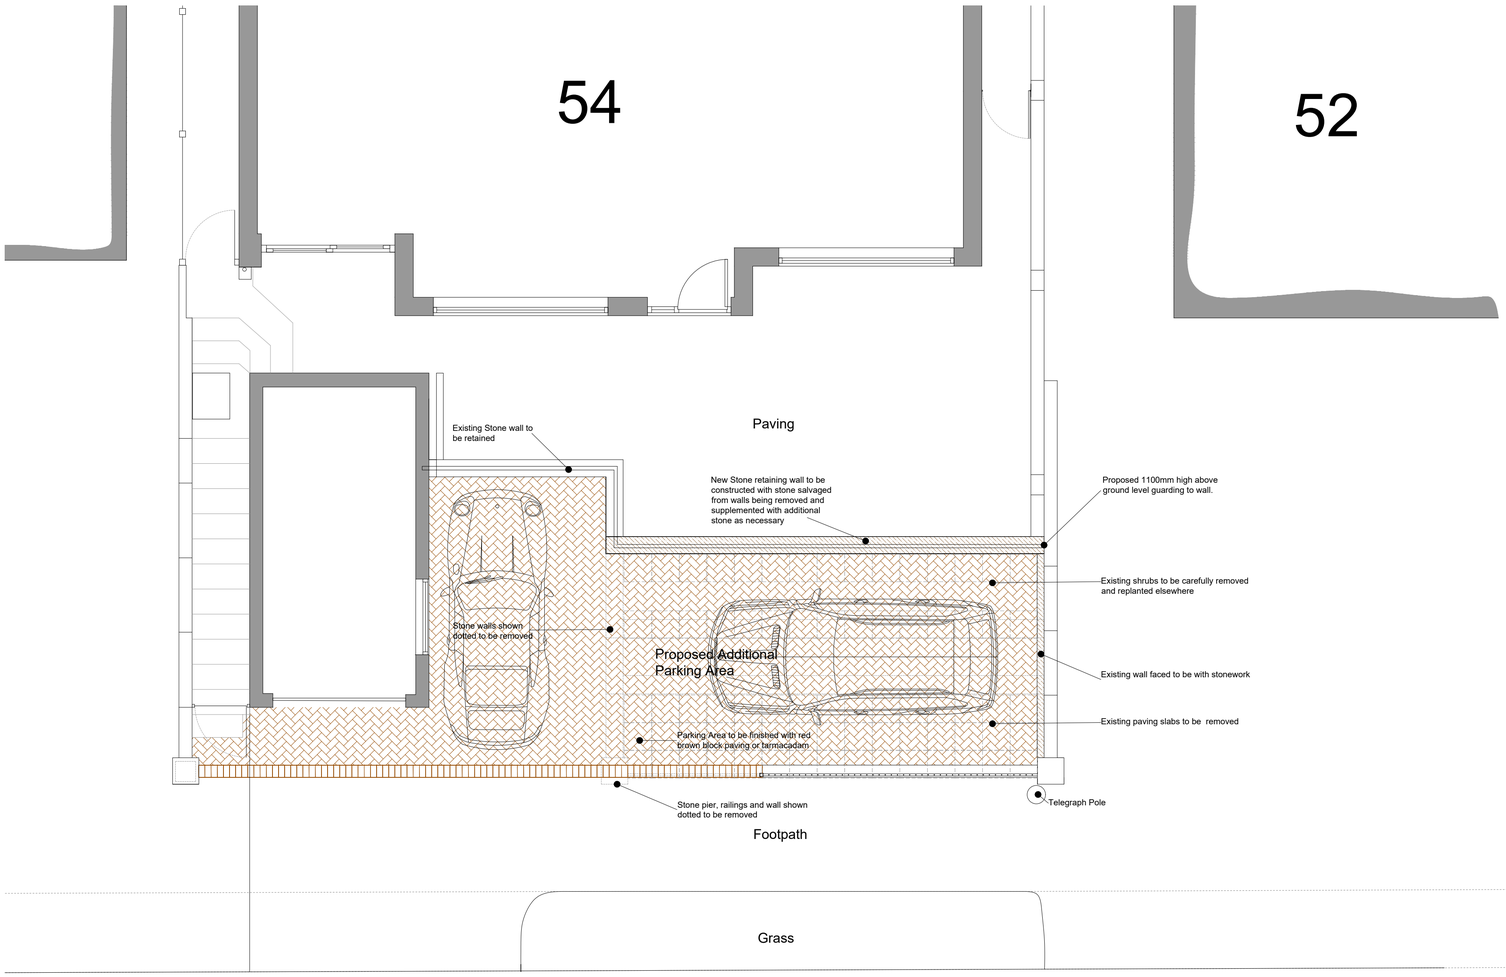

Plan as Proposed Scale 1:50 @ A1

Windsor Drive

0m 0.5m 1.0m 1.5m 2.0m 2.5m 3.0m 3.5m 4.0m 4.5m 5.0m

Scale bar @ 1:50

Rev.	Drawn	Comments.	Date

MAC
ARCHITECTURAL DESIGN LTD
Moorland House, 123 Moorland Road, Burslem, ST6 1JD.
T:01782 503302 E:admin@mac-arch.co.uk

Client:
Mr & Mrs T Vinall

Project:
Proposed Extension to Parking Area at 54 Windsor Drive Leek Staffordshire ST13 6NL

Title:
Proposed Plans & Elevations

Status:
Preliminary.

Paper Size A1: July 2020 Drawing Ref: 1688-AL01A