

SIDE ELEVATION



REAR ELEVATION

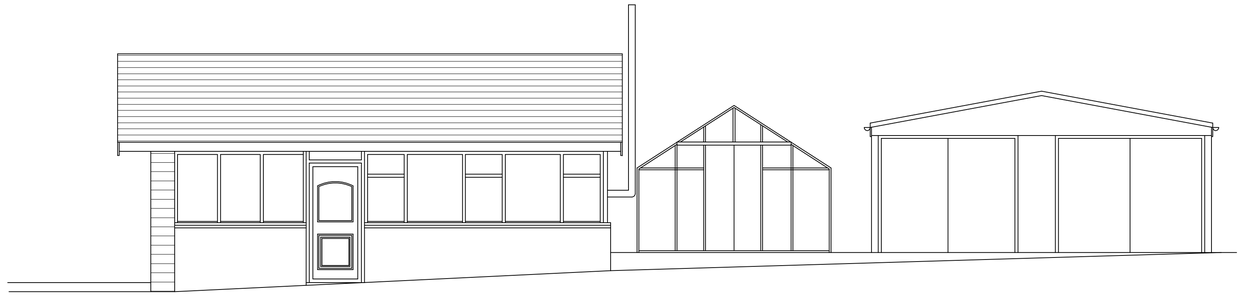

FRONT ELEVATION



SIDE ELEVATION

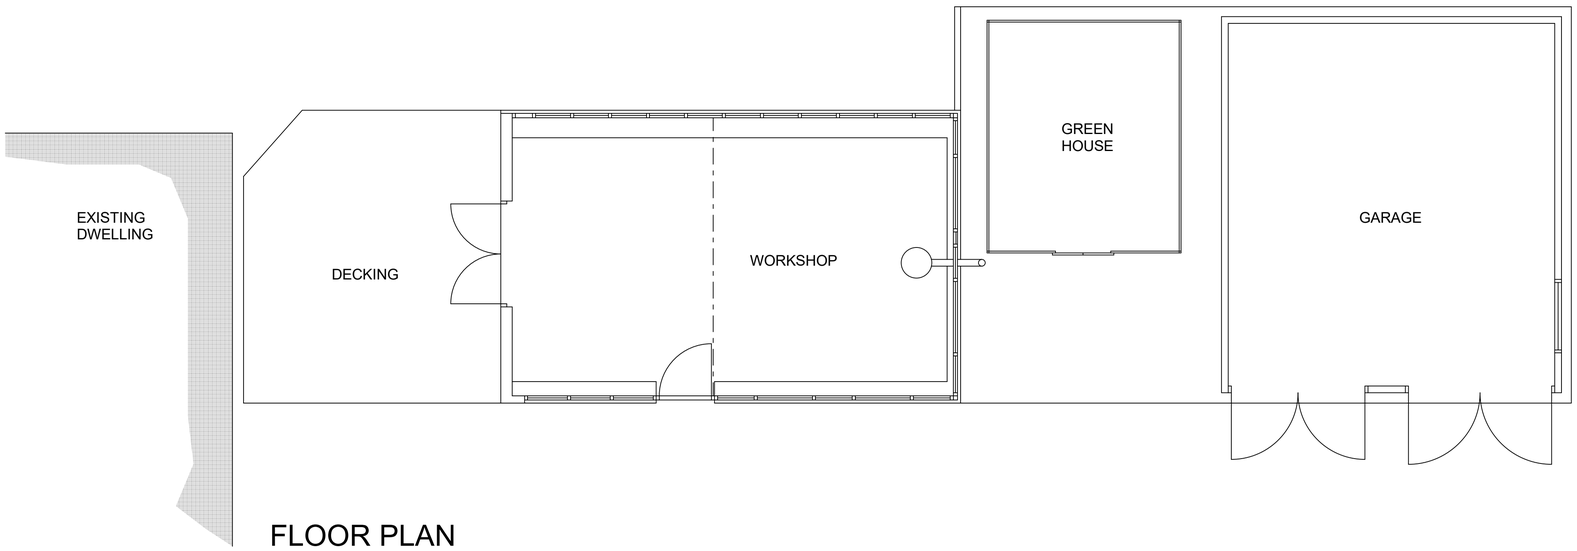

FLOOR PLAN

Rev ID	Date	Comment

wood goldstraw yorath
ARCHITECTS QUANTITY SURVEYORS CDM CO-ORDINATORS
Churchill House, Regent Road, Stoke on Trent, ST1 3RH.
Tel: 01782 208000 Fax: 01782 208712 E-mail: info@woodgoldstraw.co.uk
www.woodgoldstraw.co.uk

Client.
MR AND MRS G CHADWICK

Project.
PROPOSED NEW ANNEXE

Scale	Issue Date
1:50	18/11/2019

Sheet Size	Drawn
A1	

Title.
EXISTING SURVEY

Drawing Number	/ (Revision)	Revison ID
2991-05-01		

CAD file path:
X:\0 PROJECTS\2991 Chadwick, Mr & Mrs\2991-05 Proposed New Annexe\Design\Drawings & Docs \Arch\CAD\PROPOSED ANNEXE BUILDING.pln

Copyright. Wood Goldstraw Yorath LLP.

Contractors are to check all dimensions on site and refer any discrepancies to the Architect immediately. This drawing has been prepared for planning purposes only and to the best of our knowledge the original digital document is accurate at the stated scale. However, we cannot accept liability for the accuracy of third party data (OS mappings, topographical survey information, etc) used in the production of this document which we have relied upon in good faith. Key dimensions are noted for reference and any further specific dimensional information can be provided upon request.