
= LAND OWNED & RENTED

= SITE ACCESS TO PROPOSED DEVELOPMENT

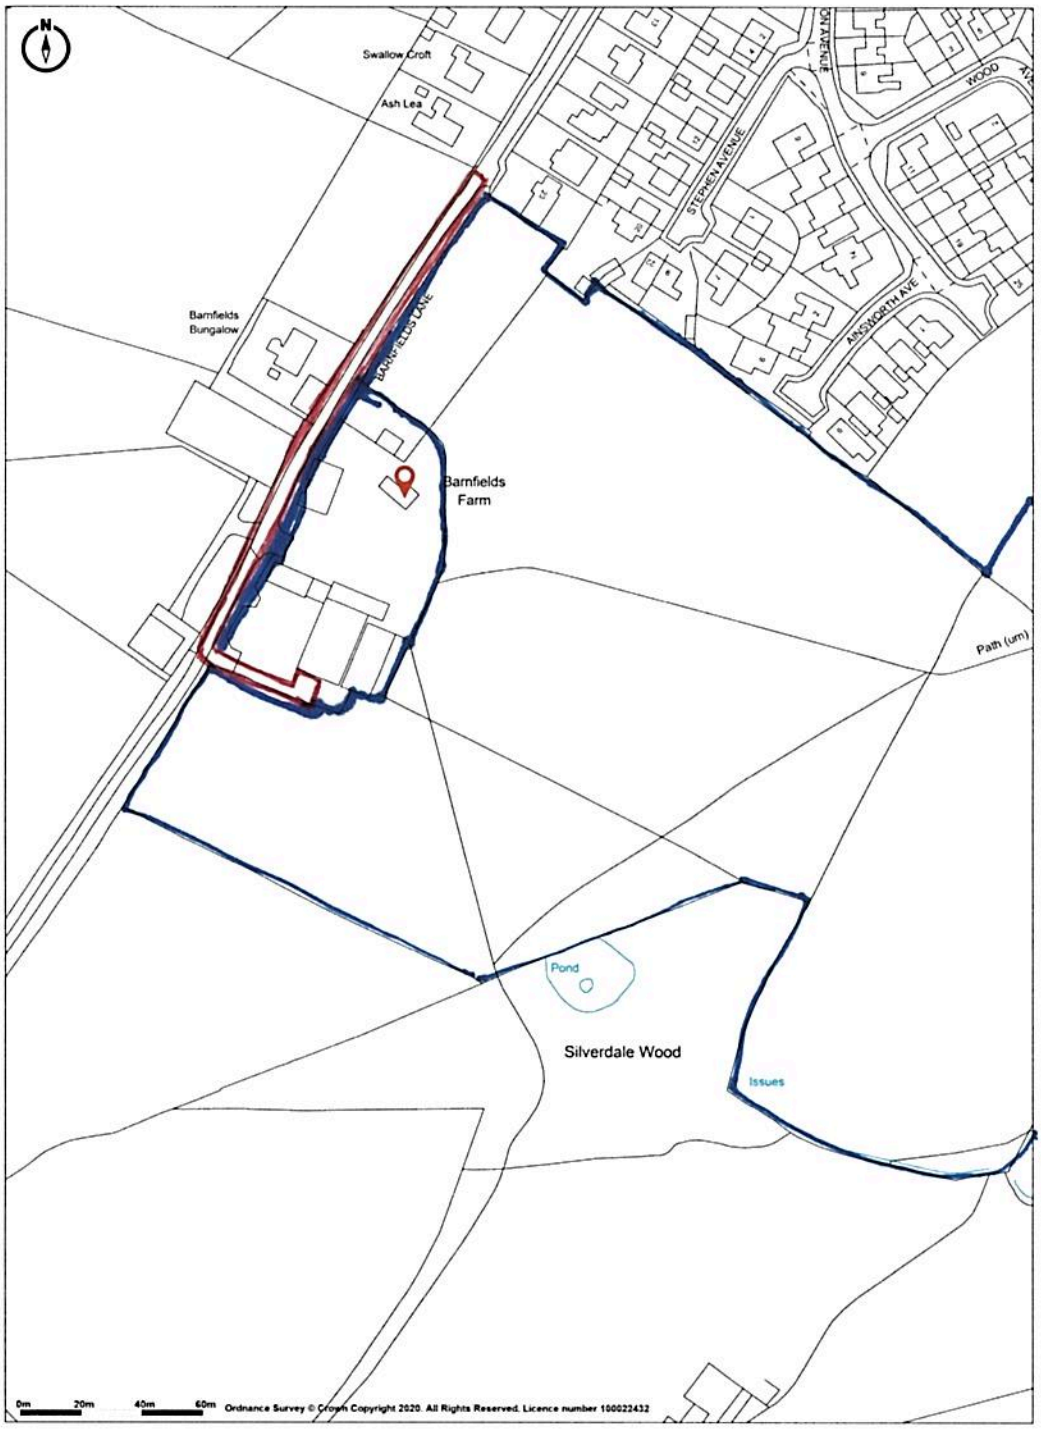

Promap V2
LANDMARK INFORMATION

Ordnance Survey © Crown Copyright 2020. All Rights Reserved.
Licence number 100022432
Plotted Scale - **1:2500**. Paper Size - **A4**

