

South west elevation.

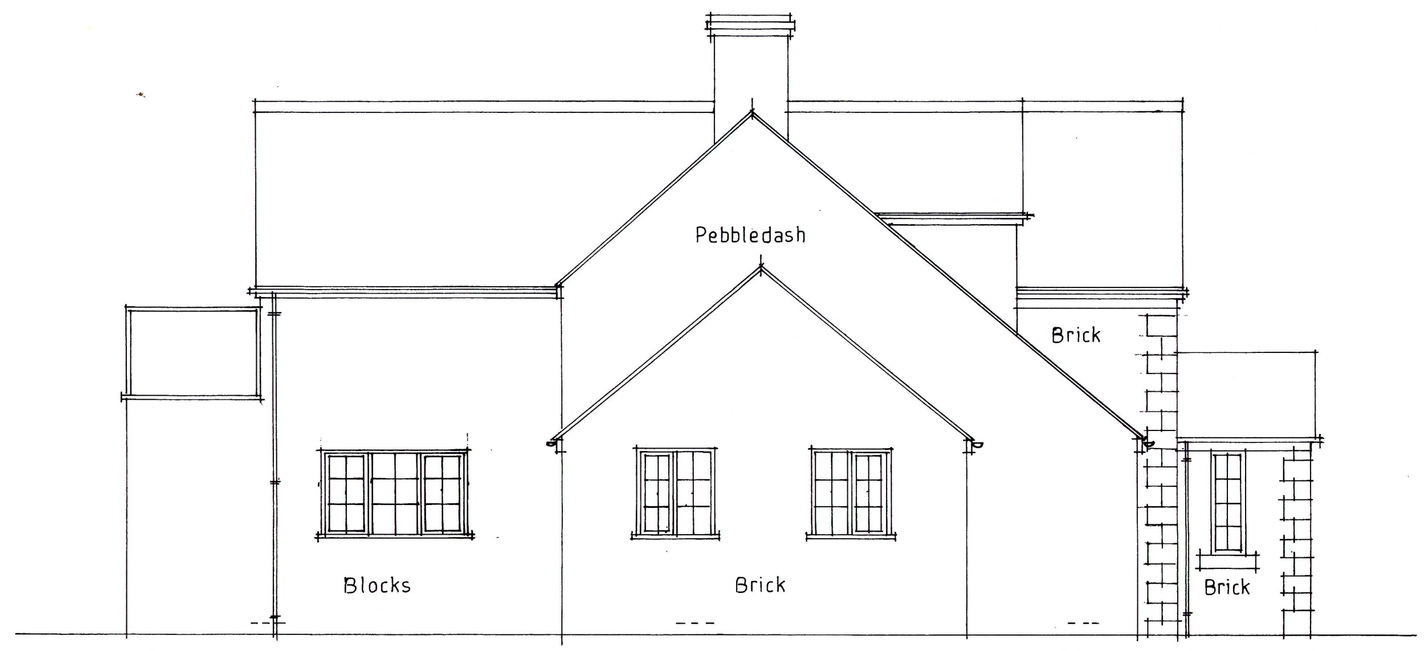

North west elevation.

North east elevation.

South east elevation.

MR. J. GARDINER

DATE **July 20**

PROPOSED EXTERNAL FINISHINGS TO DWELLING
AT
COMMONSIDE NURSERY,
COMMONSIDE,
CHEADLE,
STOKE-ON-TRENT,
STAFFS. ST10 2NR

SCALE (At A1):
ELEVATIONS 1:50

DRAWN BY:
MALCOLM SALES
QUANTITY SURVEYORS, DESIGNERS & BUILDING COST CONSULTANTS
CHURCHILL SUITE,
LULWORTH HOUSE,
51, HIGH STREET,
CHEADLE, STOKE-ON-TRENT,
STAFFS. ST10 1AR
TEL: 01538 757233
MOB: 07889 225437
E-MAIL Malcolm.Sales@salesqs.co.uk

AS EXISTING

FOR PLANNING & BUILDING REGULATION APPLICATIONS

DRAWING NR. 2007/05/01