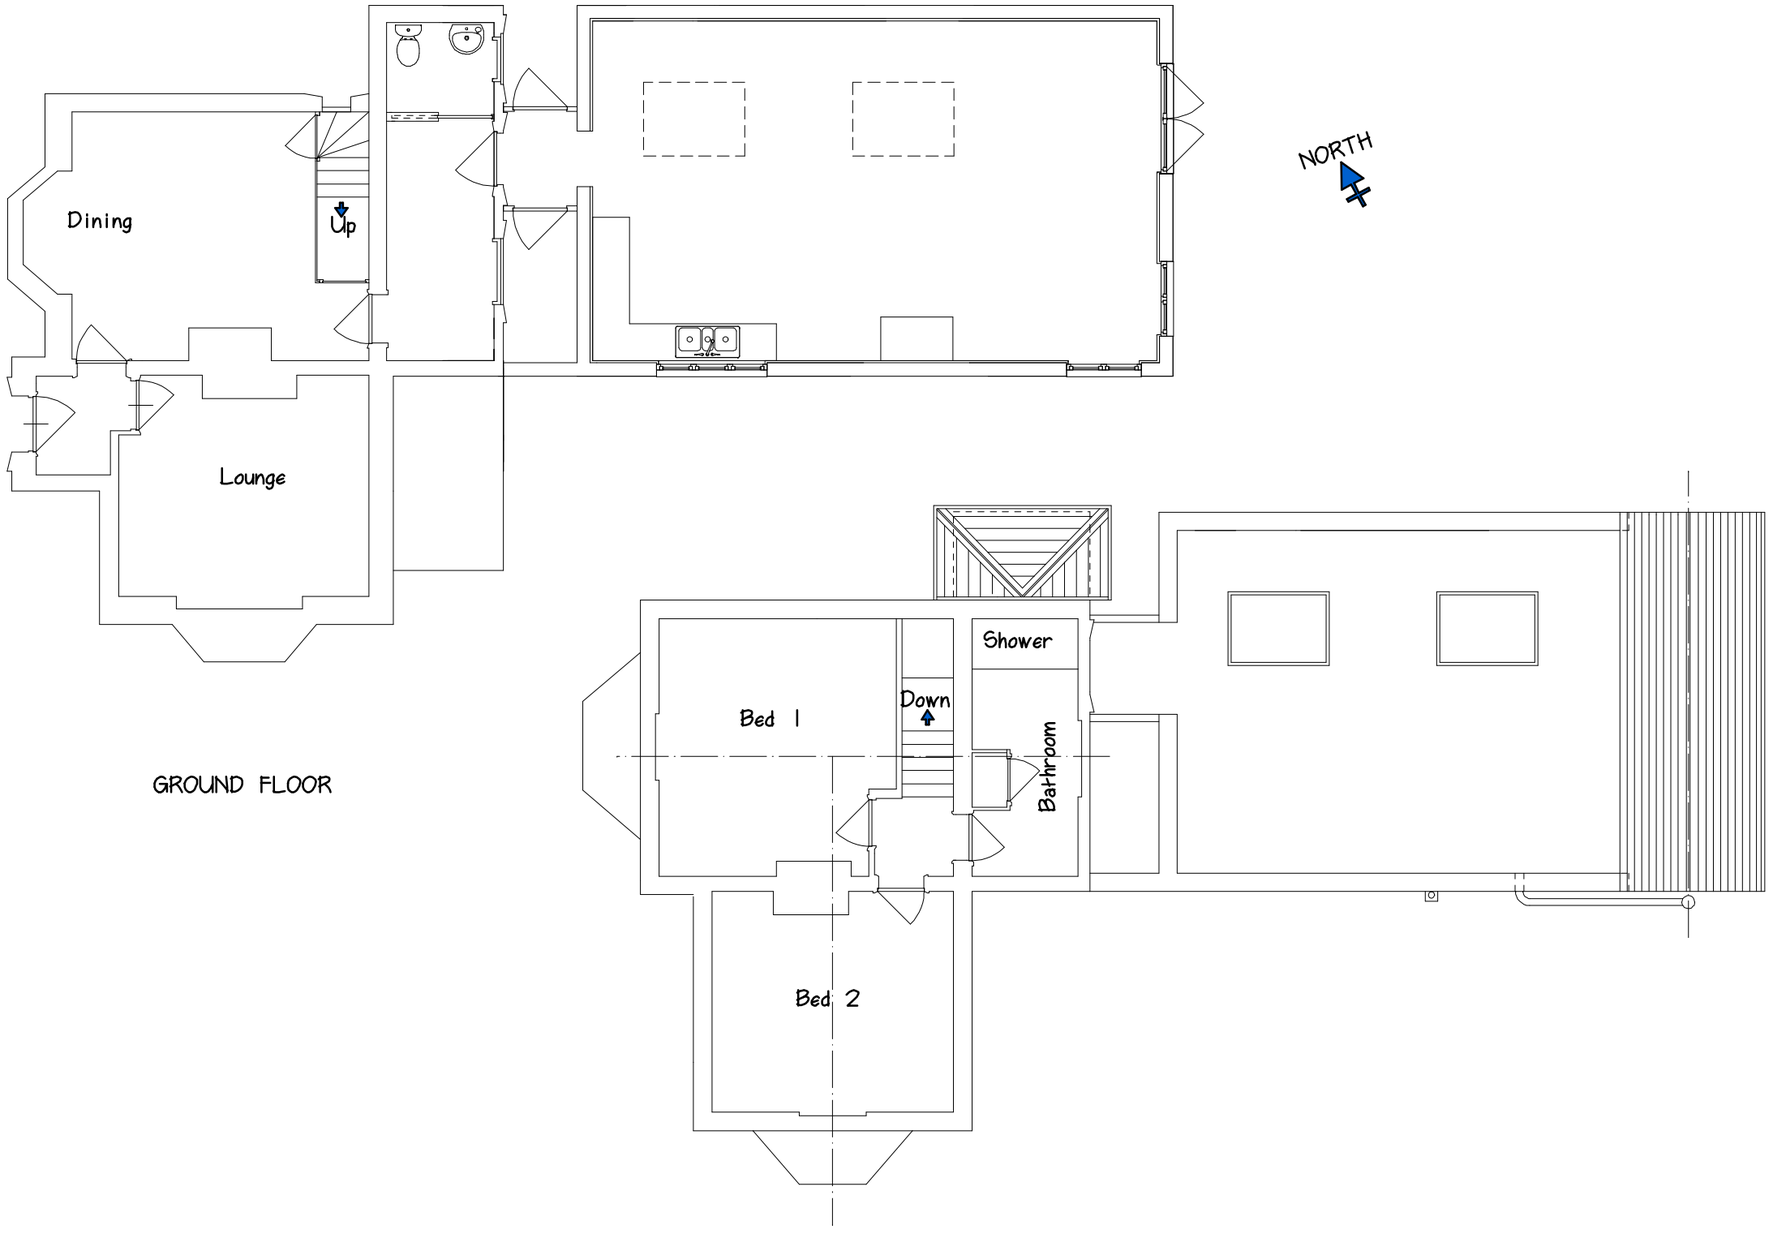


GROUND FLOOR

FIRST FLOOR

0 1 2 3 4 5m

PLANNING

Peter A. Fuller
Project Handling
LOWER TEAN, ST10 4LT
mobile 07941 856 709
e-mail pa.fuller@btinternet.com

Copyright in this drawing to remain the property of Peter A. Fuller - December 2019

04.05.20 - minor corrections
29.07.20 - revised inline with Heritage Statement

Property as Proposed - Plans
Drawing No. C.1810.18 - GA6B
Scale 1 to 50 on A1, 1 to 100 on A3

Mr & Mrs Carl Allcock
Lightoakes Lodge
OAKAMOOR
ST10 3AN