Proposed extension to
34 North Street, Leek

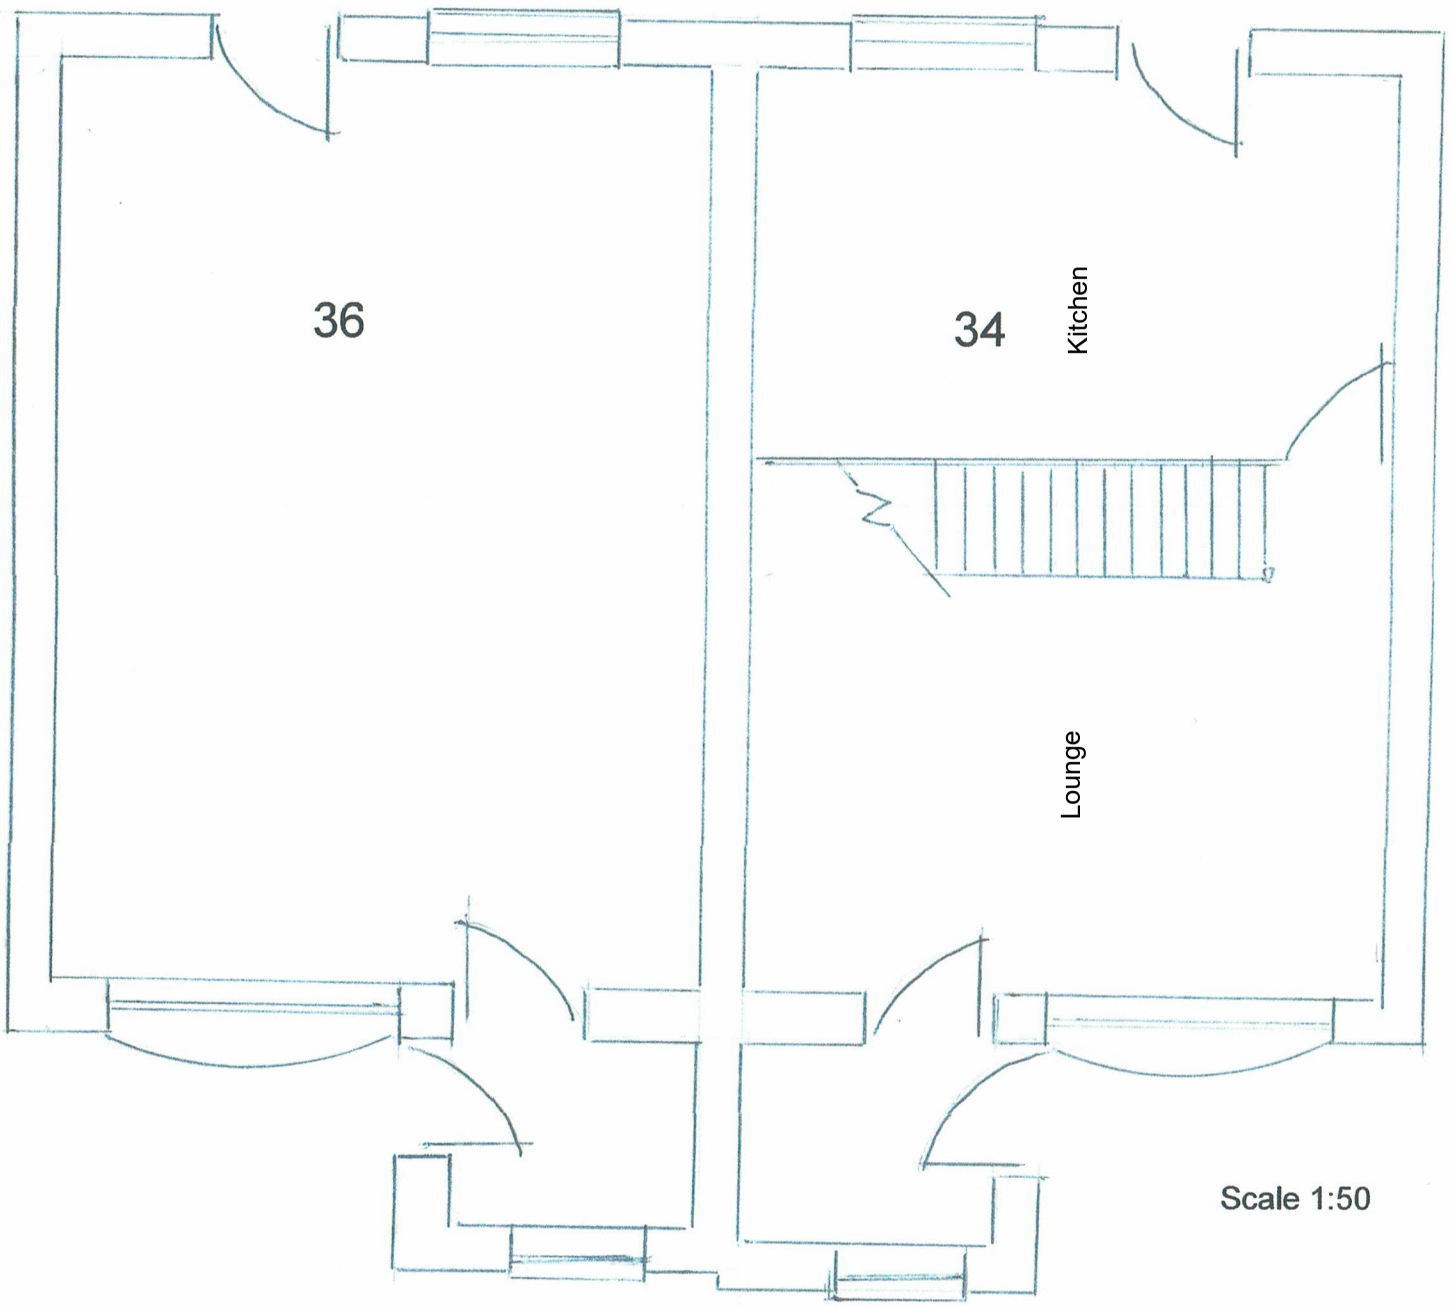

Existing Ground Floor Plan

Scale 1:50

Proposed extension to
34 North Street, Leek

Existing Front Elevation



Proposed extension to
34 North Street, Leek

Existing Side Elevation

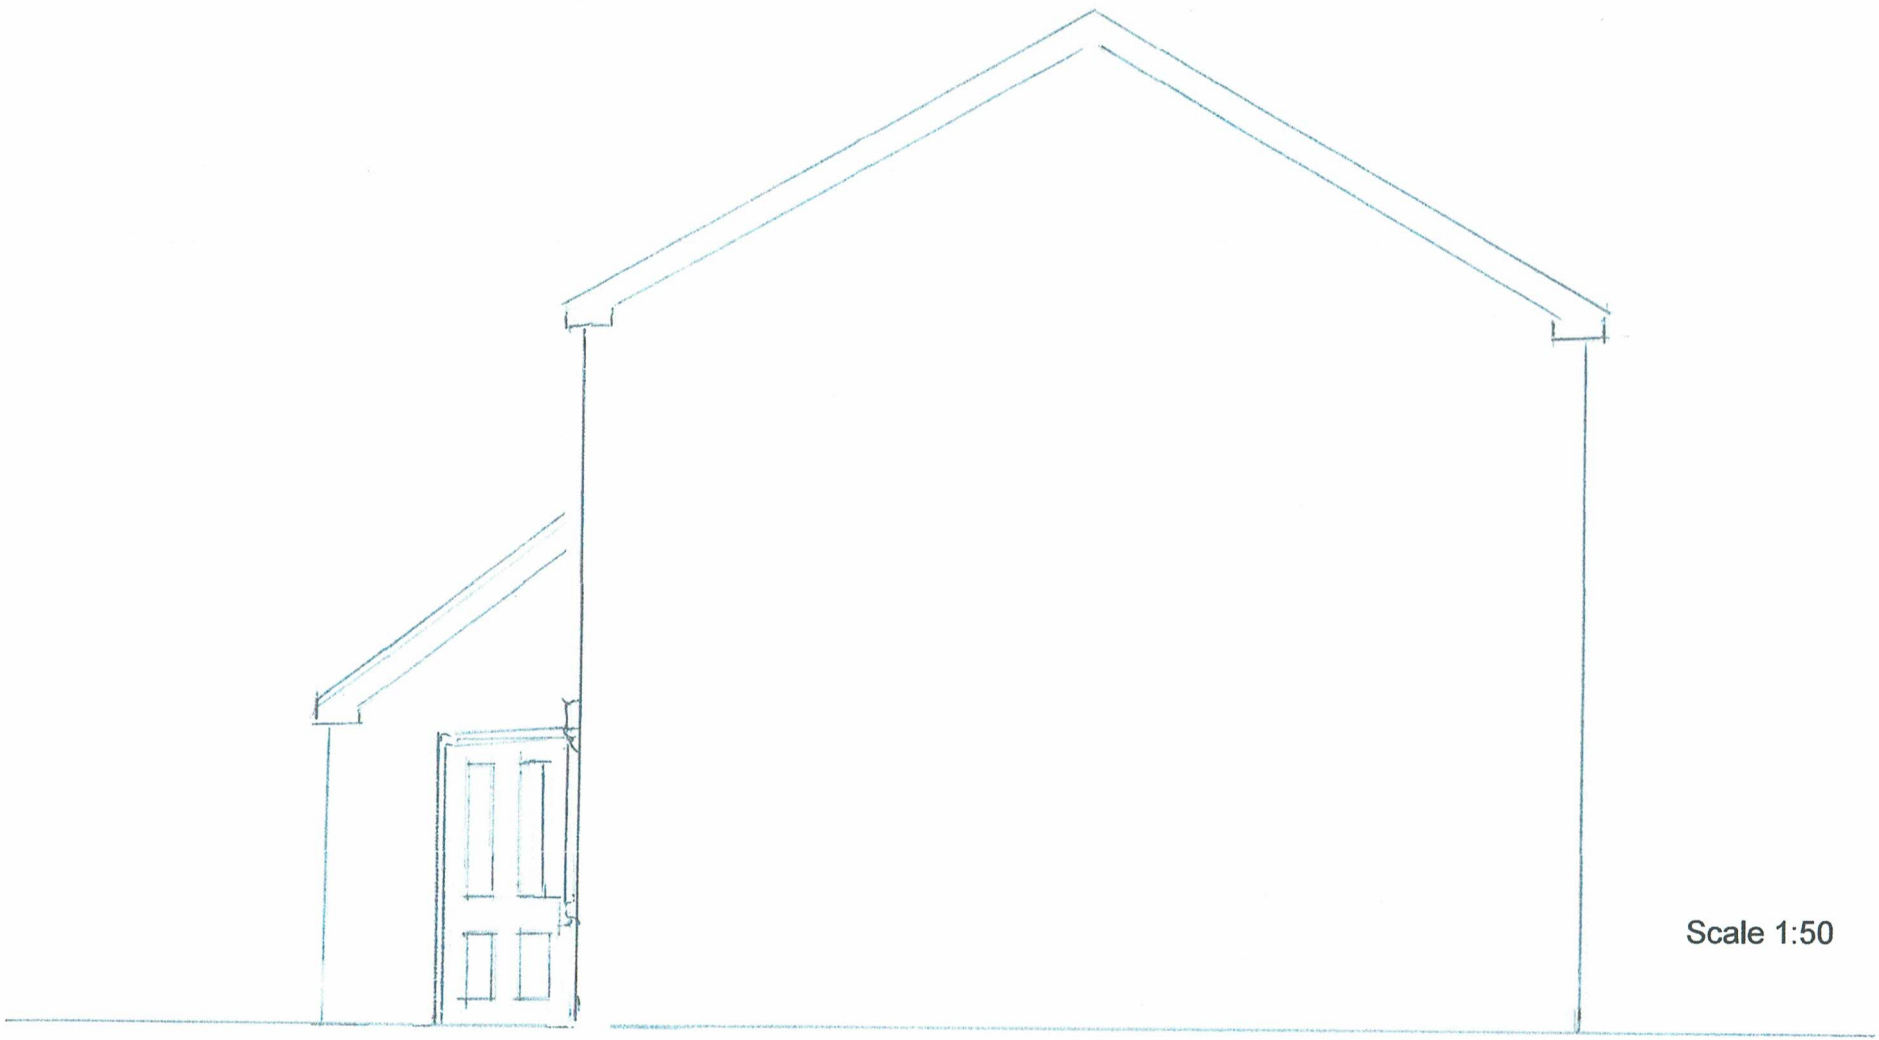

Scale 1:50

Proposed extension to
34 North Street, Leek

Existing Rear Elevation

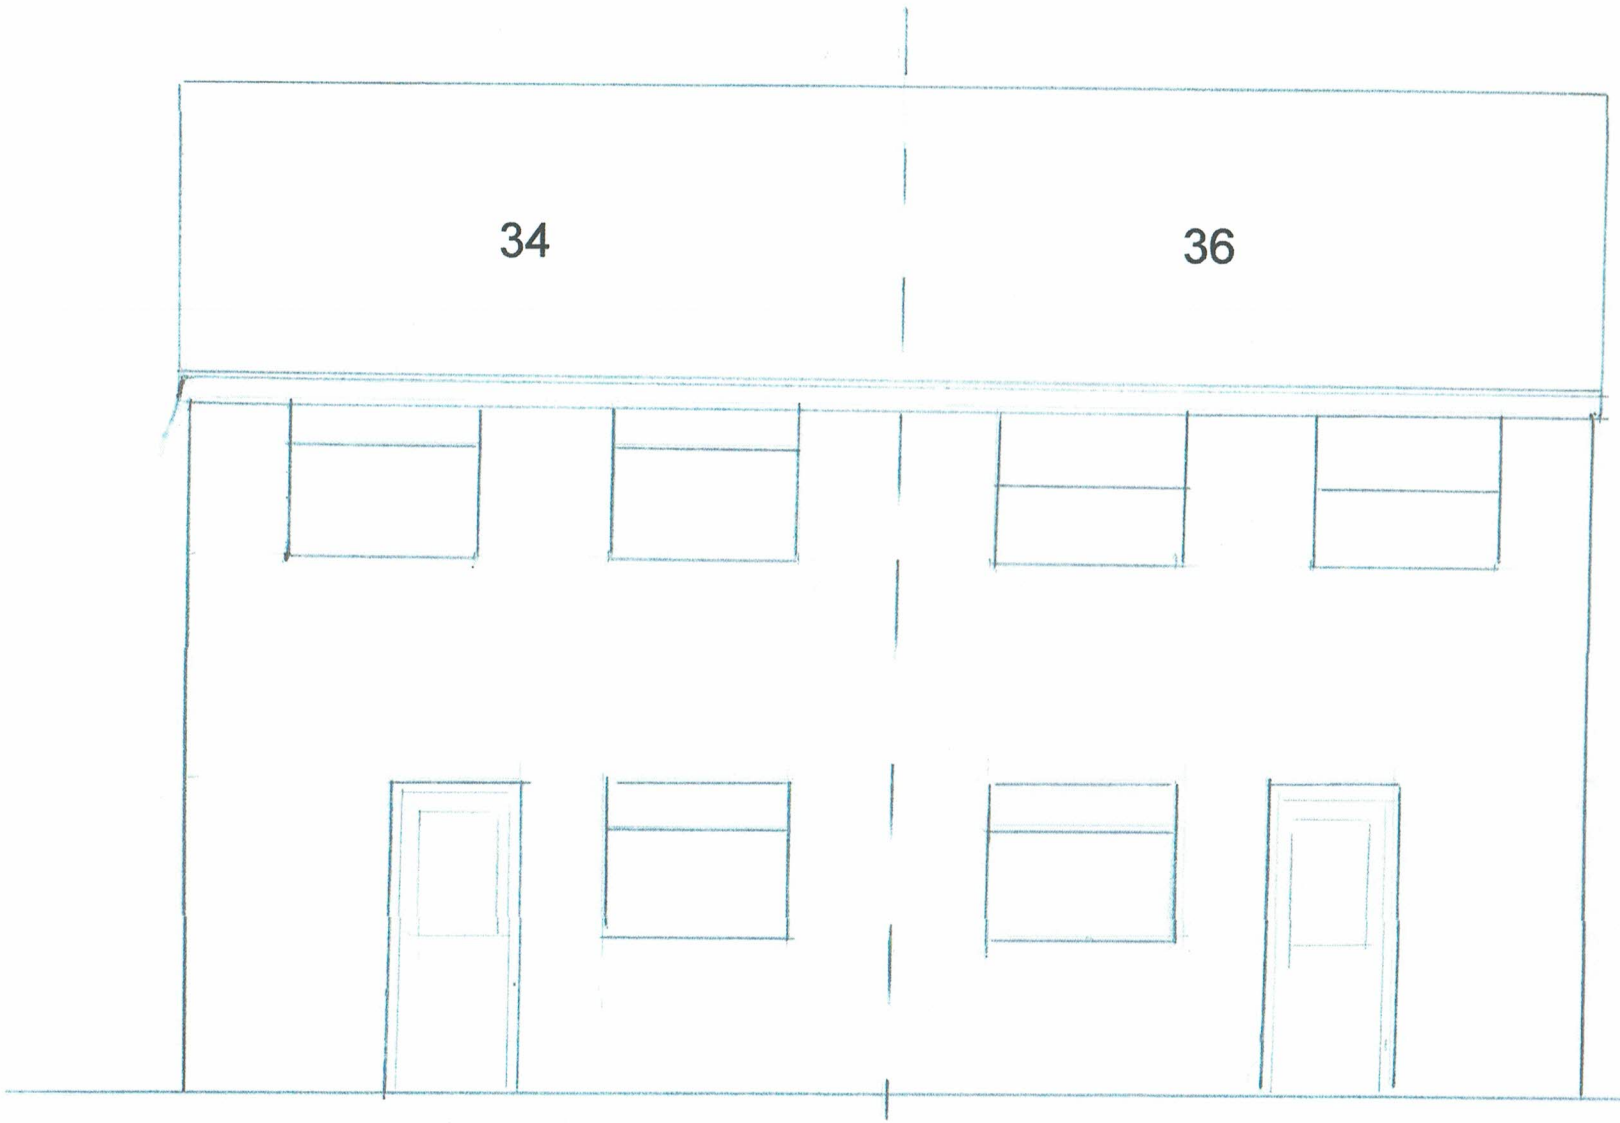

Scale 1:50

Proposed extension to
34 North Street, Leek

1st fllor plan as existing

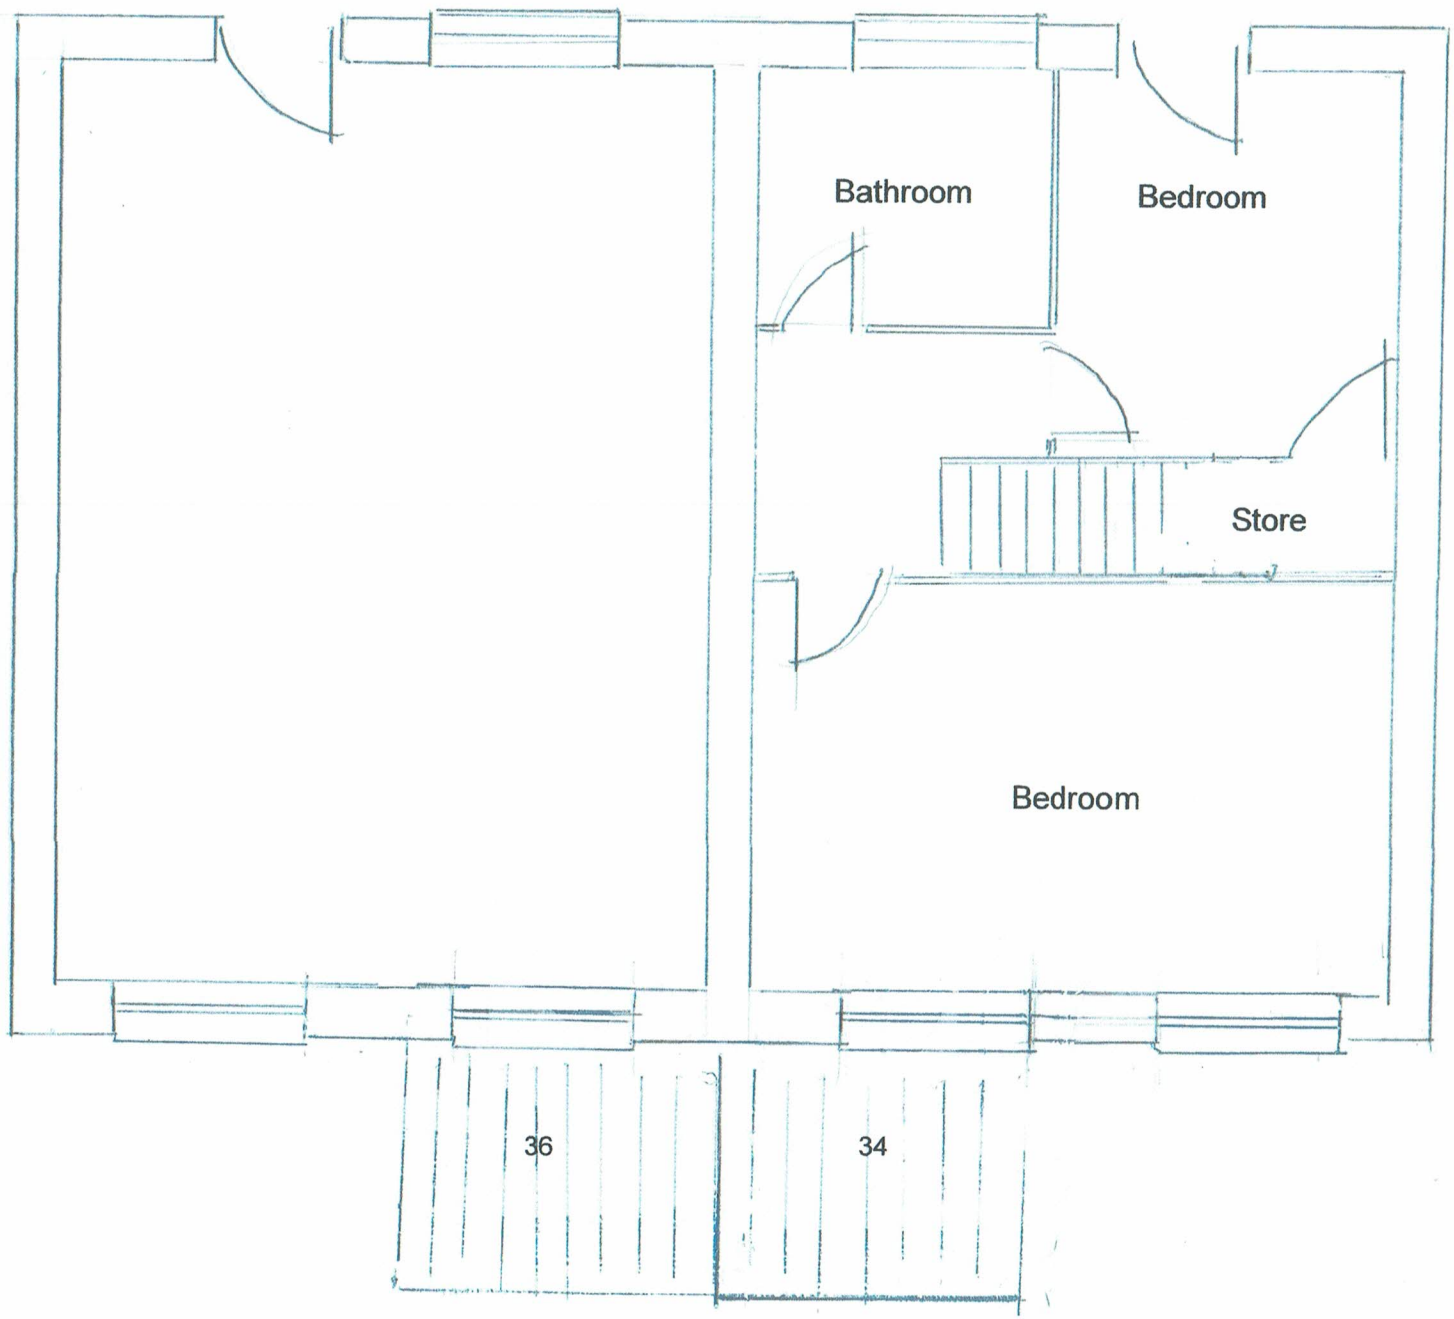

Scale 1:50