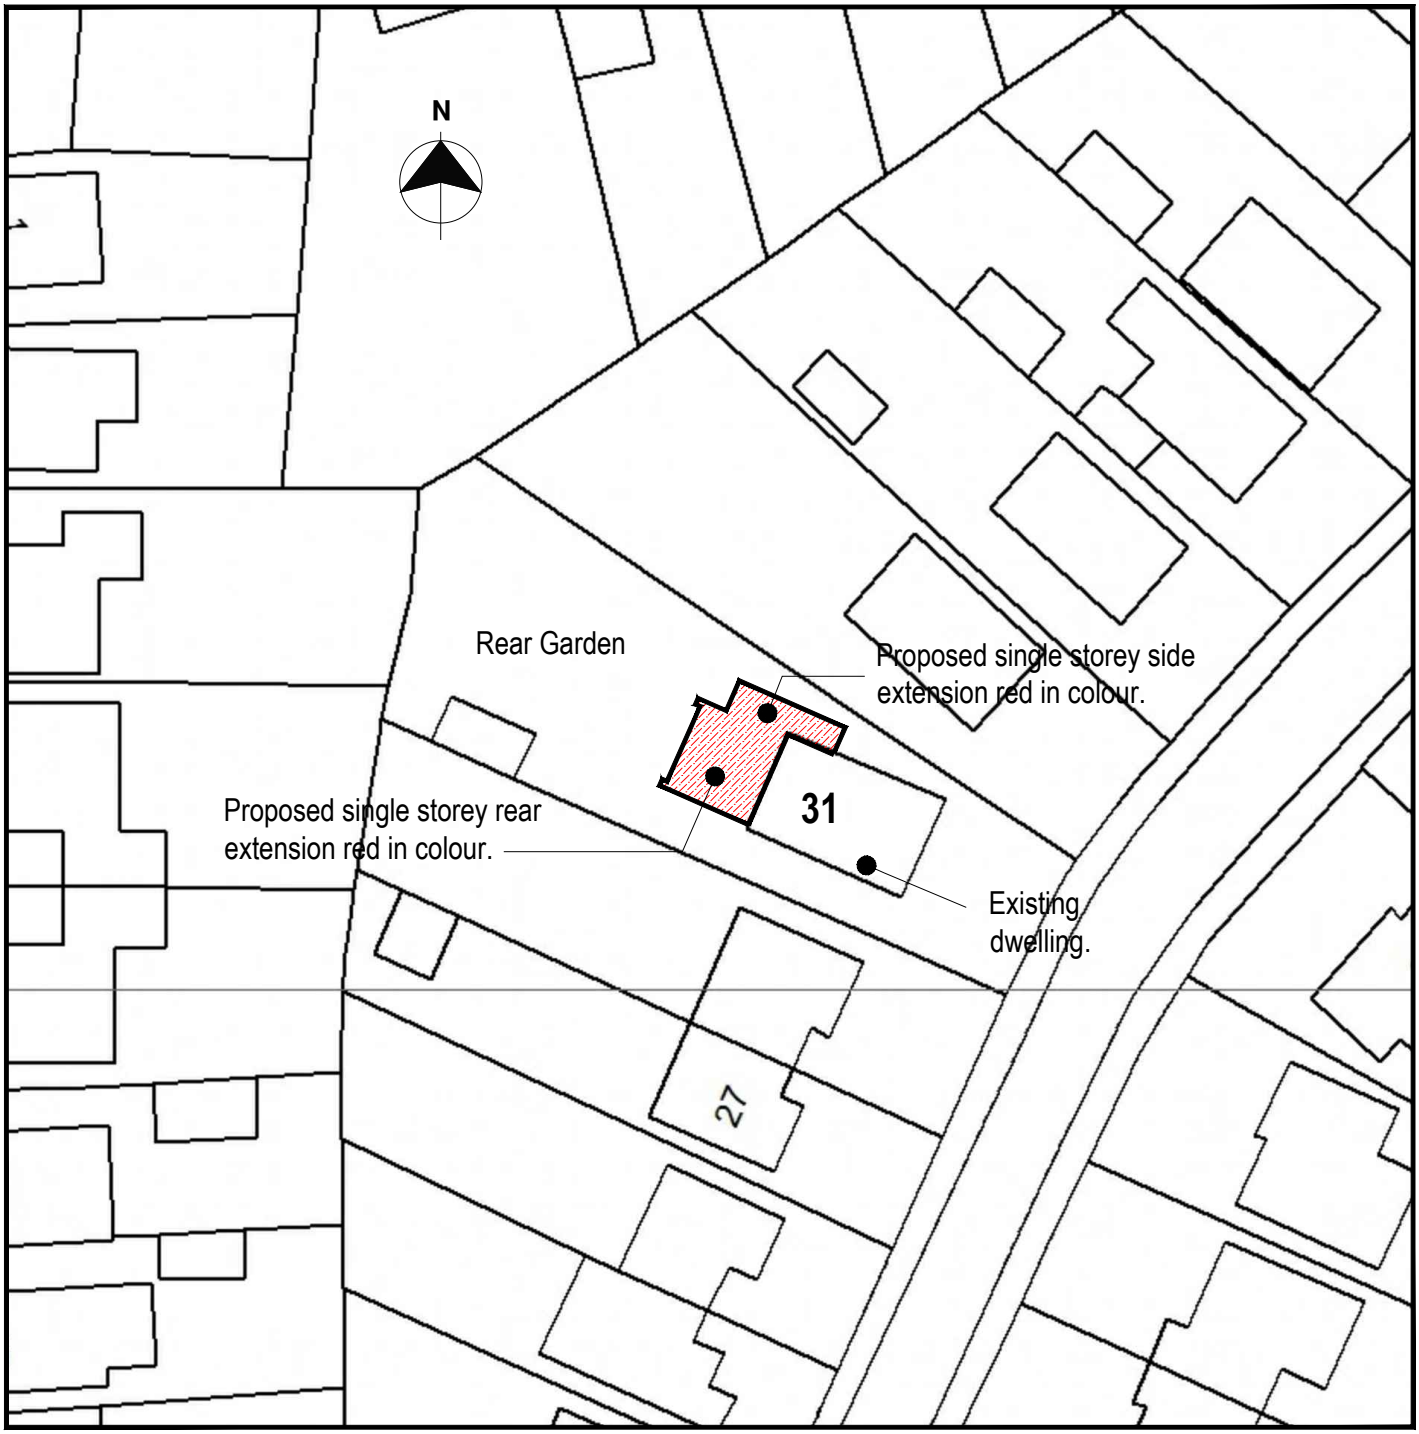

TWA TOMWITHERS ARCHITECTURE

Tom Withers Architecture Ltd

Greenfield Industrial Estate, Congleton, Cheshire, CW12 4TR.
Tel: 01260 277175

Email: info@tomwithersarchitecture.co.uk

Project Details:

Proposed single storey rear extension with internal alterations:

31 Farmside Lane, Biddulph Moor, Stoke-on-Trent, Staffordshire, ST8 7LY.

For Mr & Mrs Davies

Revisions:	P0	Planning Application Issue.	04.08.20

Date:	Aug 2020	**Status:**	As Proposed	**Sheet No:**	Planning Drawings **240720-004-P0**
Scale:	1:500 @ A4 Block Plan	**Drawn By:**	TW		