Copyright of this drawing is vested in the Architect and it must not be copied or reproduced without consent. Figured dimensions only are to be taken from this drawing. All contractors must visit the site and be responsible for taking and checking all dimensions relative to their work. HUAM Ltd are to be advised of any variation betweeen drawings and site conditions.

Rev.	Drawn	Comments	Date
A	CW	Amended layout to Floor Plans.	23.07.20
B	CW	Amended text at planner's request.	06.08.20

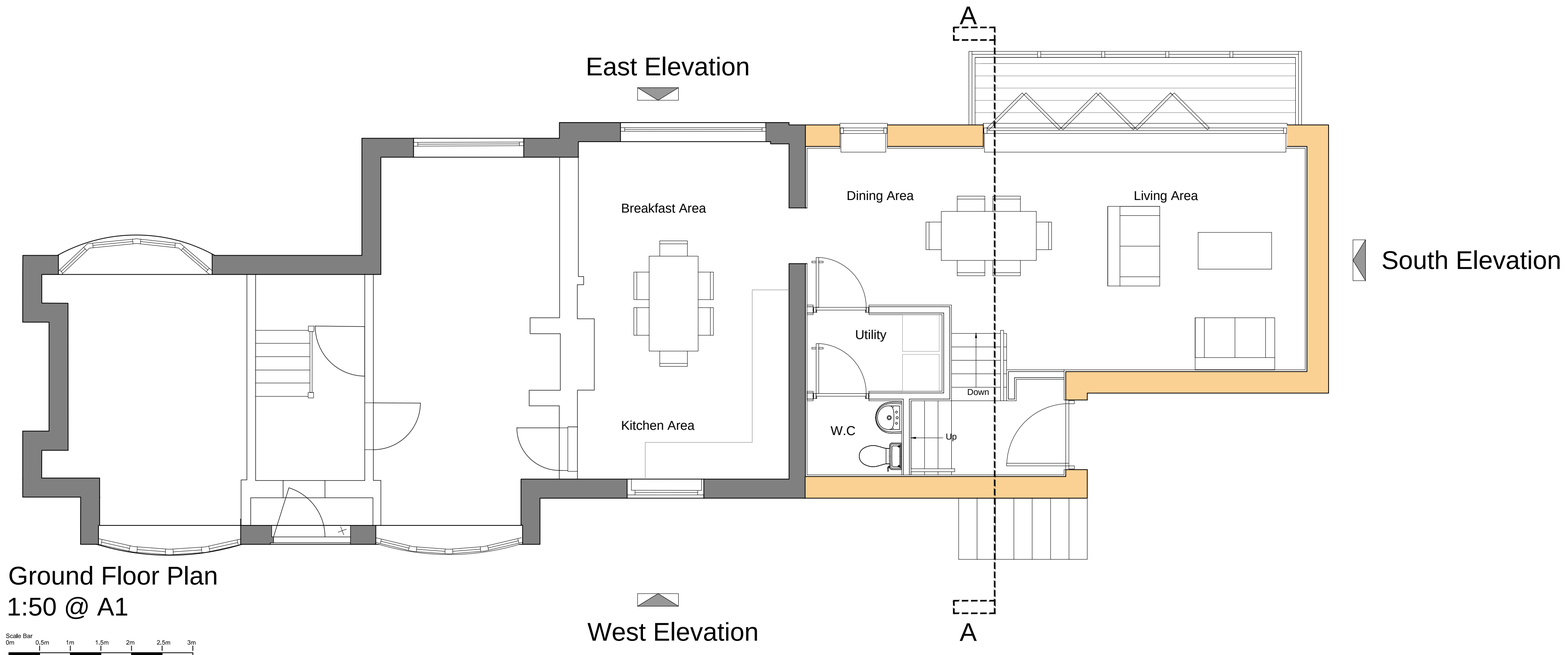

Ground Floor Plan
1:50 @ A1

Scale Bar
0m 0.5m 1m 1.5m 2m 2.5m 3m

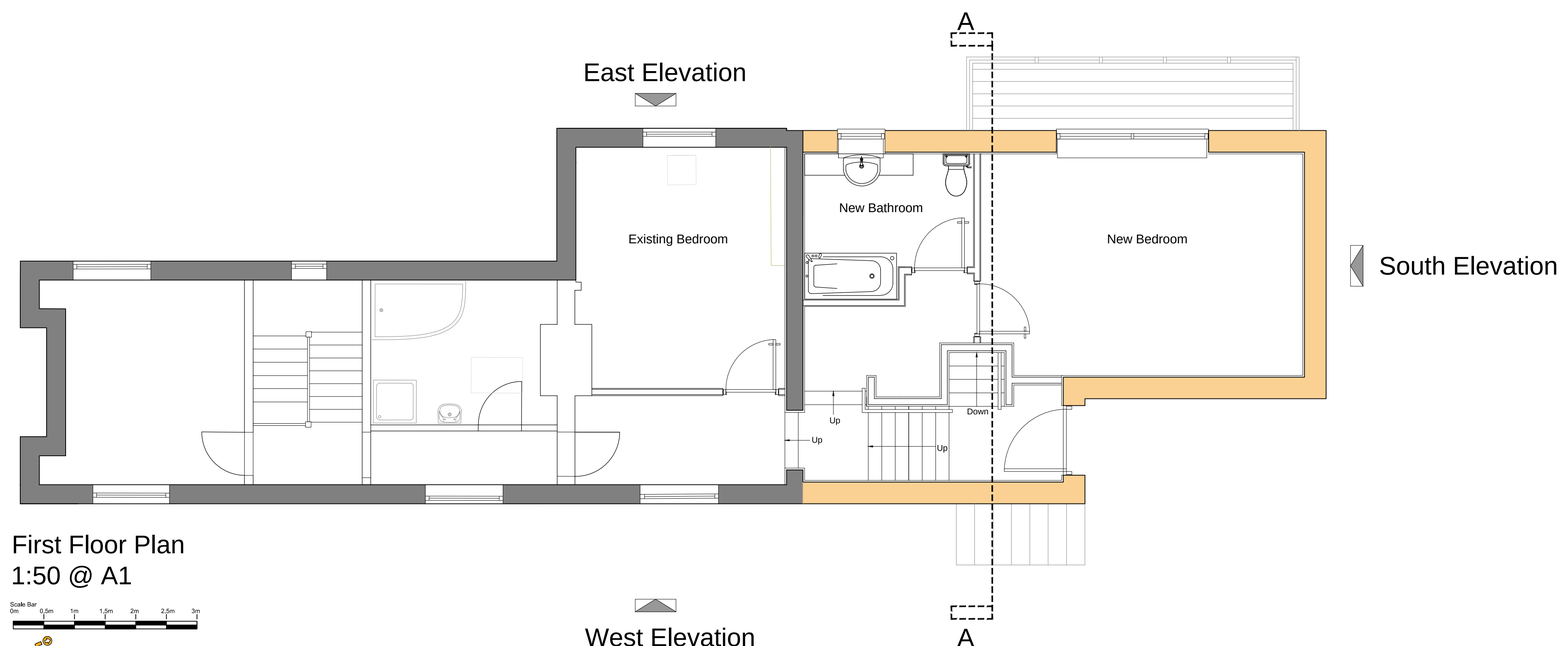

First Floor Plan
1:50 @ A1

Scale Bar
0m 0.5m 1m 1.5m 2m 2.5m 3m

hulmeupright
architects
Queens Gardens Business Centre
31a Ironmarket
Newcastle under Lyme
Staffordshire
ST5 1RP

Tel: 01782 621949
Email: stoke@hu-arch.co.uk
www.hulmeupright.co.uk

Client
Mr and Mrs T Sheldon

Project
Proposed Extentison to Dray Cottage

Title
Proposed Ground and First Floor Plans

PLANNING

Status
Planning

Date 14.07.20
Drawn CW

Scale @A1 1:50
Checked

Project No
Drawing No.
N1109 - AL(0)04

Rev B

File Ref: M:\