
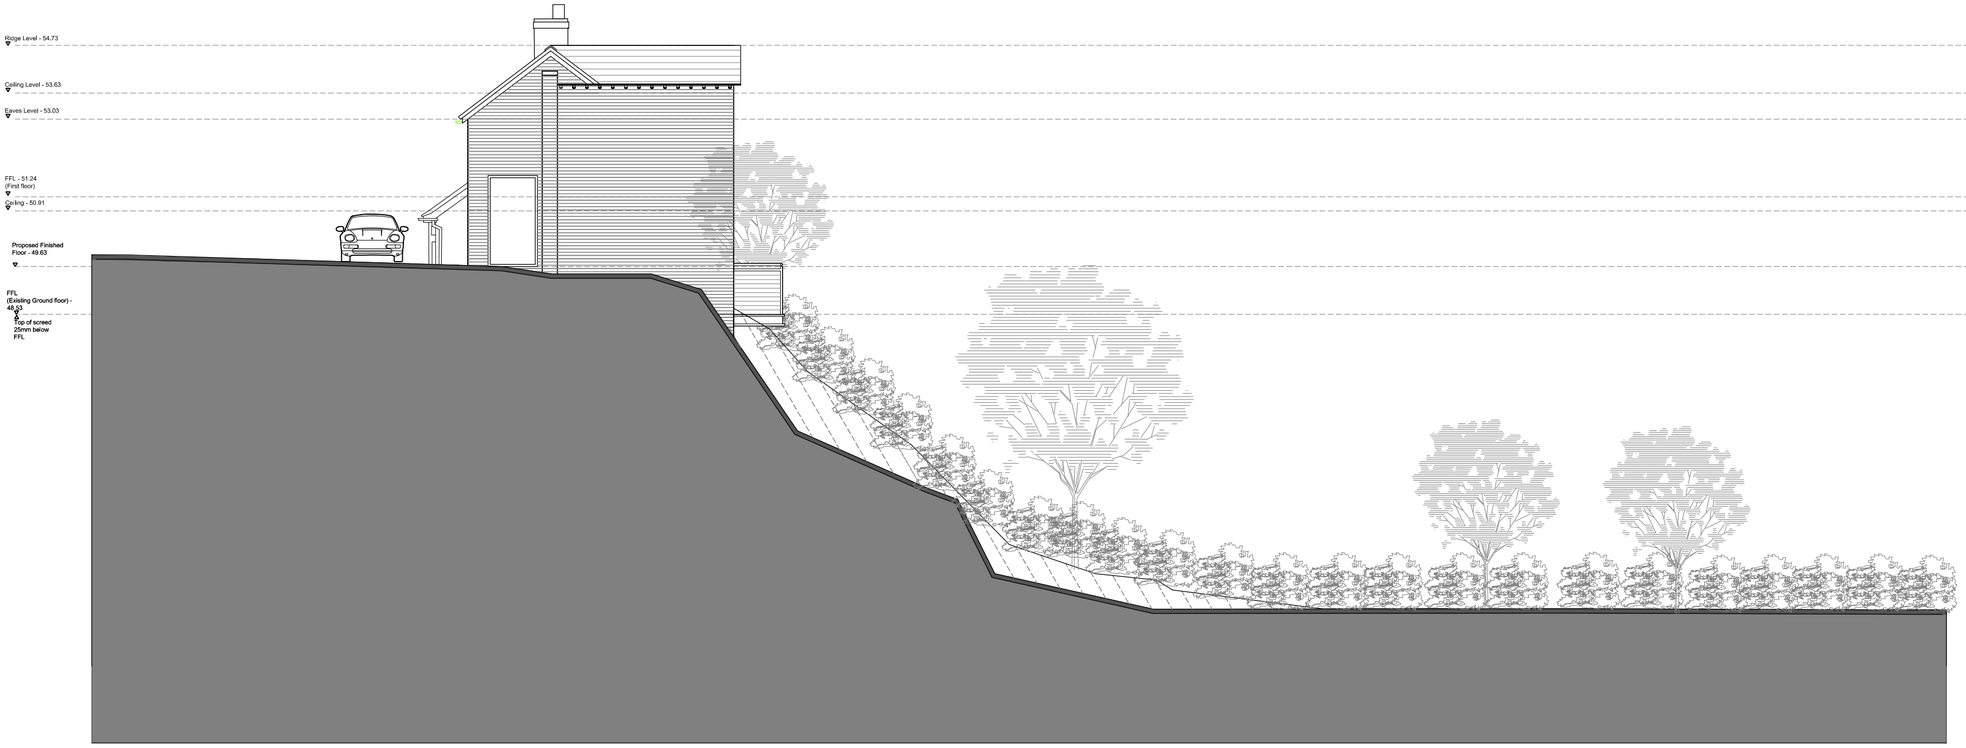


South Elevation
1:100 @ A2

Scale Bar
0 1m 2m 3m 4m 5m

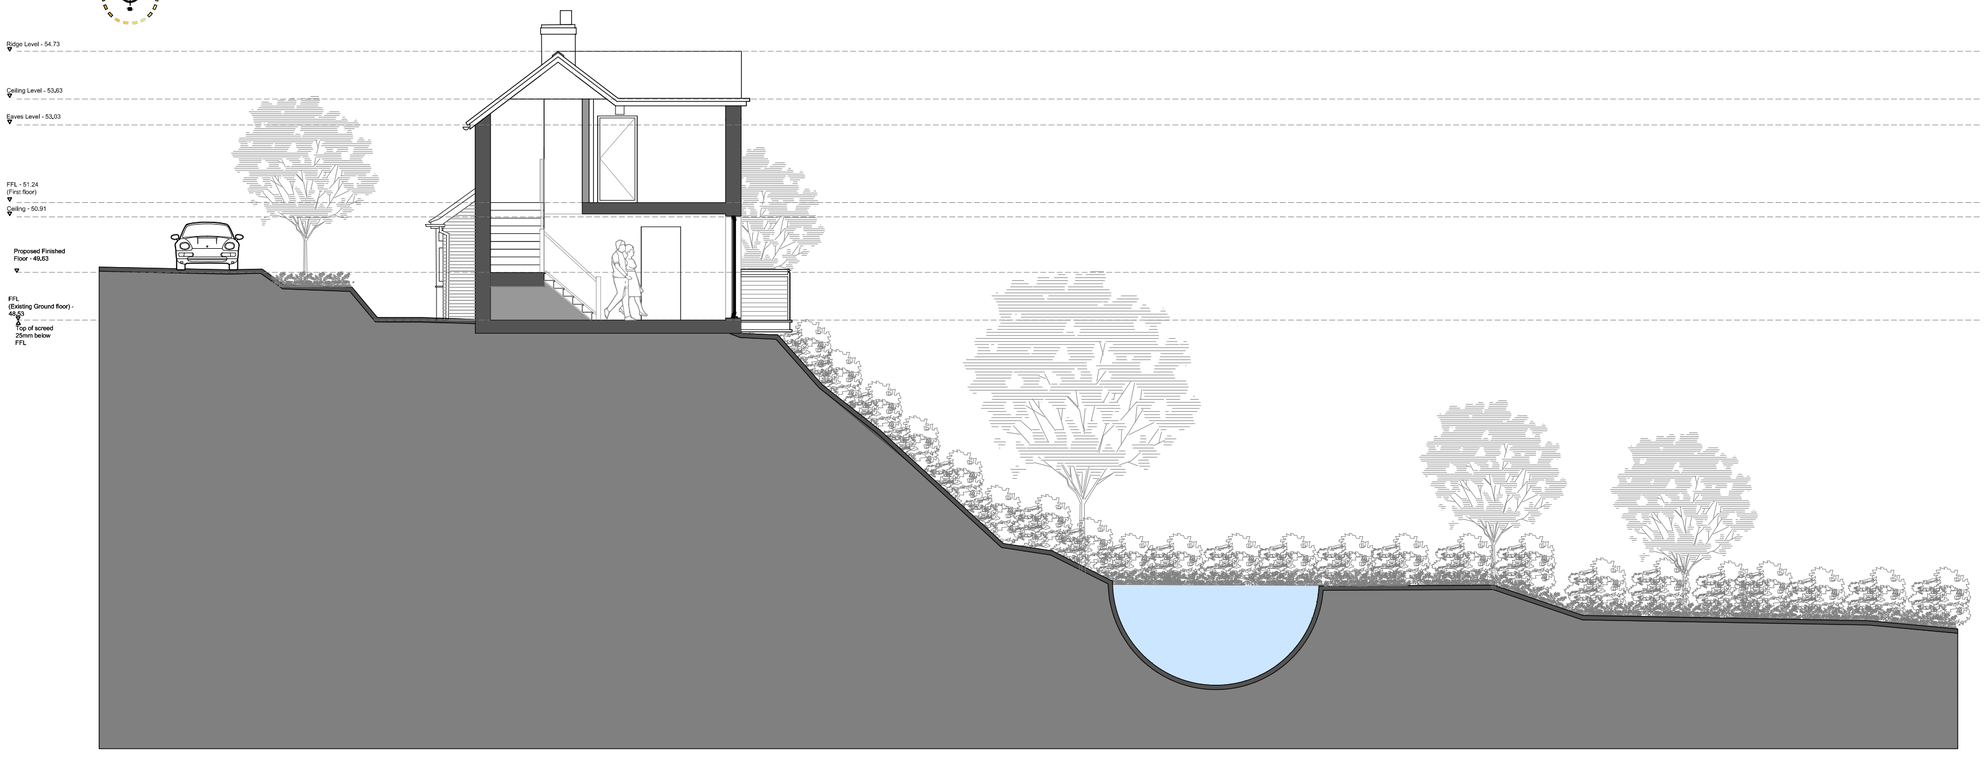

Section A - A
1:50 @ A2

Scale Bar
0 1m 2m 3m 4m 5m

Copyright of this drawing is vested in the Architect and it must not be copied or reproduced without consent. Figured dimensions only are to be taken from this drawing. All contractors must visit the site and be responsible for taking and checking all dimensions relative to their work. HUAM Ltd are to be advised of any variation betweeen drawings and site conditions.

Rev.	Drawn	Comments	Date
A	CW	Amended Elevation and Section to include balcony, and larger windows.	23.07.20
B	CW	Amended text at planner's request.	06.08.20

hulmeupright
architects
Queens Gardens Business Centre
31a Ironmarket
Newcastle under Lyme
Staffordshire
ST5 1RP

Tel: 01782 621949
Email: stoke@hu-arch.co.uk
www.hulmeupright.co.uk

Client
Mr and Mrs T Sheldon

Project
Proposed Extentension to Dray Cottage

Title
Proposed South Elevation and Section A-A

PLANNING

Status
Planning

Date 13.07.20
Drawn CW
Scale @A2 1:100
Checked

Project No
Drawing No.
N1109 - AL(0)06
Rev B

File Ref: M:\