



Ground Floor Plan


Metres

1 2 3 4 5 10

SCALE 1:100

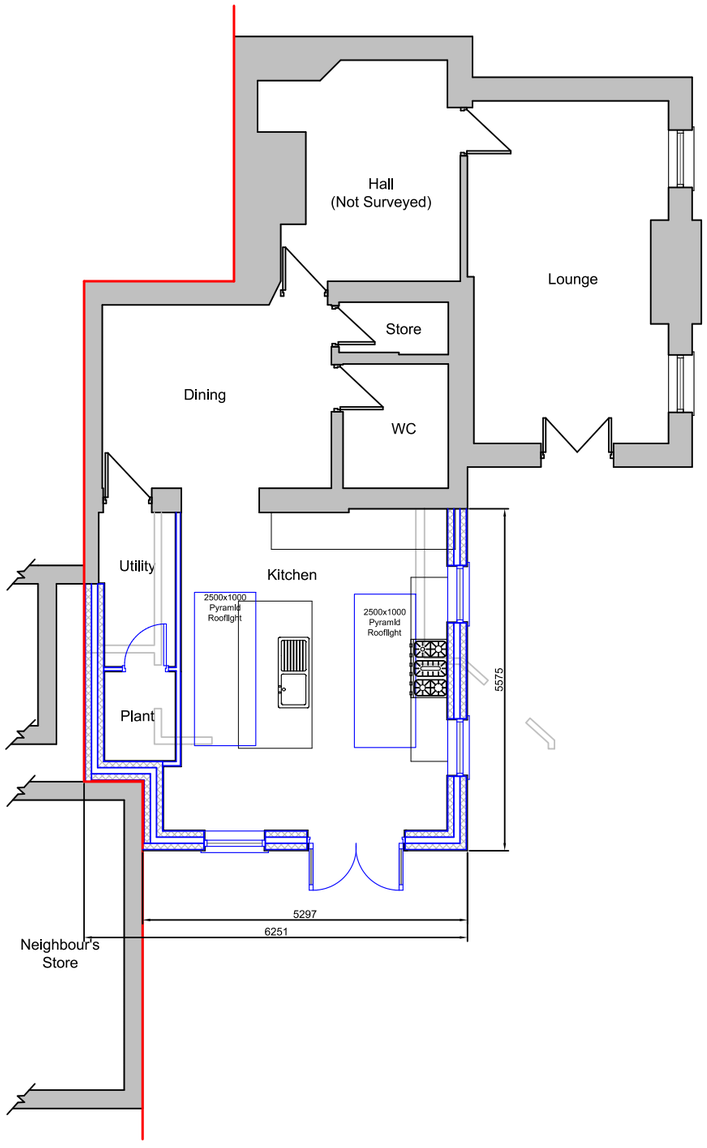

Rear (South) Elevation

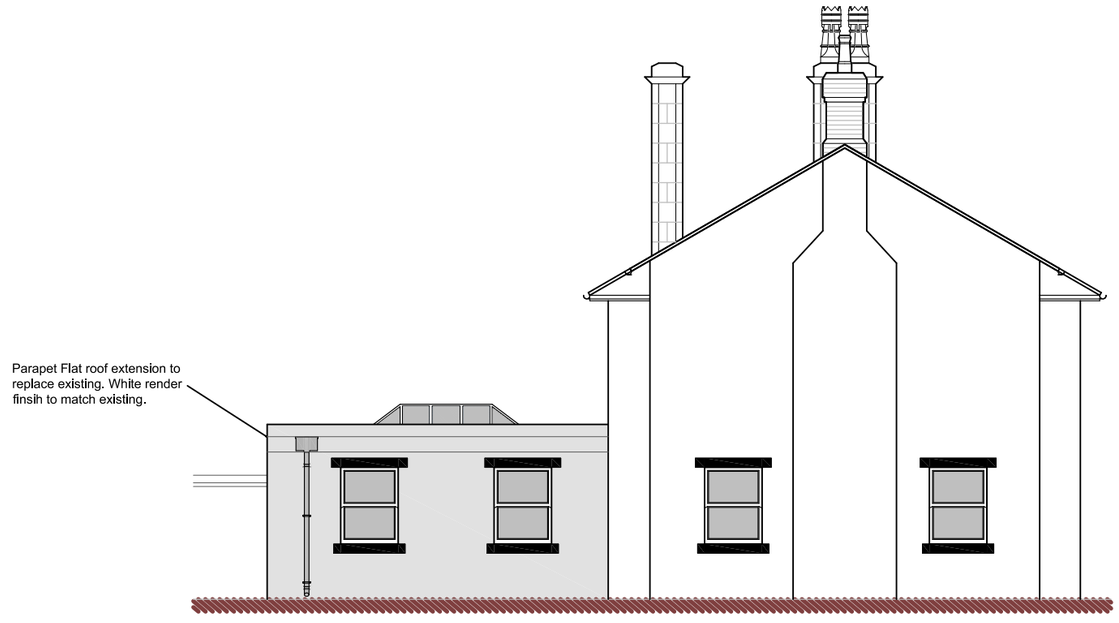


Side (East) Elevation

**DBD Architectural Consultancy Ltd ©2020**

1. Copyright is vested with DBD Architectural Consultancy Ltd.

2. All dimensions to be checked on site before proceeding.

3. Contractor to check/adjust dimensions of new work to suit existing conditions.
Do not assume existing structure or details are plumb, square or level.

4. Contractor must notify the architect of any discrepancies before proceeding.

5. All drawings to be read in conjunction with all other consultants drawings and specs.

| | | |
|---|---|---|
| | | |
| C | 14.06.20 | Amendments from planning officer comments |
| B | 14.06.20 | Amendments from planning officer comments |
| A | 14.05.20 | Minor amendments |
| Rev | Date | Description |

DBD Architectural Consultancy

**DBD Architectural Consultancy Ltd**
50 Broad Street, Leek,
Staffordshire, ST13 5NS
01538 383118
mail@dbdconsultants.co.uk
www.dbdconsultants.co.uk

Jon
1 Basford Hurst Lodge
Churnet Grange
Leek, ST13 7EP
Client

Replacement of Existing Single Storey Extension
Project

Title

Plans as Proposed

Stage: Planning

| Size: | Date: | Job No: |
|---|---|---|
| A3 | 14.05.2020 | 2011 |
| Scale: 1:100 | | |

Drawing Number: PL 03C