Copyright of this drawing is vested in the Architect and it must not be copied or reproduced without consent. Figured dimensions only are to be taken from this drawing. All contractors must visit the site and be responsible for taking and checking all dimensions relative to their work. Hewitt&Carr Architects Ltd are to be advised of any variation between drawings and site conditions.
CLIENTS ARE ADVISED TO CLARIFY DIMENSIONS WITH THE ARCHITECT PRIOR TO SETTING OUT AND NOT TO SCALE FROM THE DRAWING

Rev.	Drawn	Comments	Date

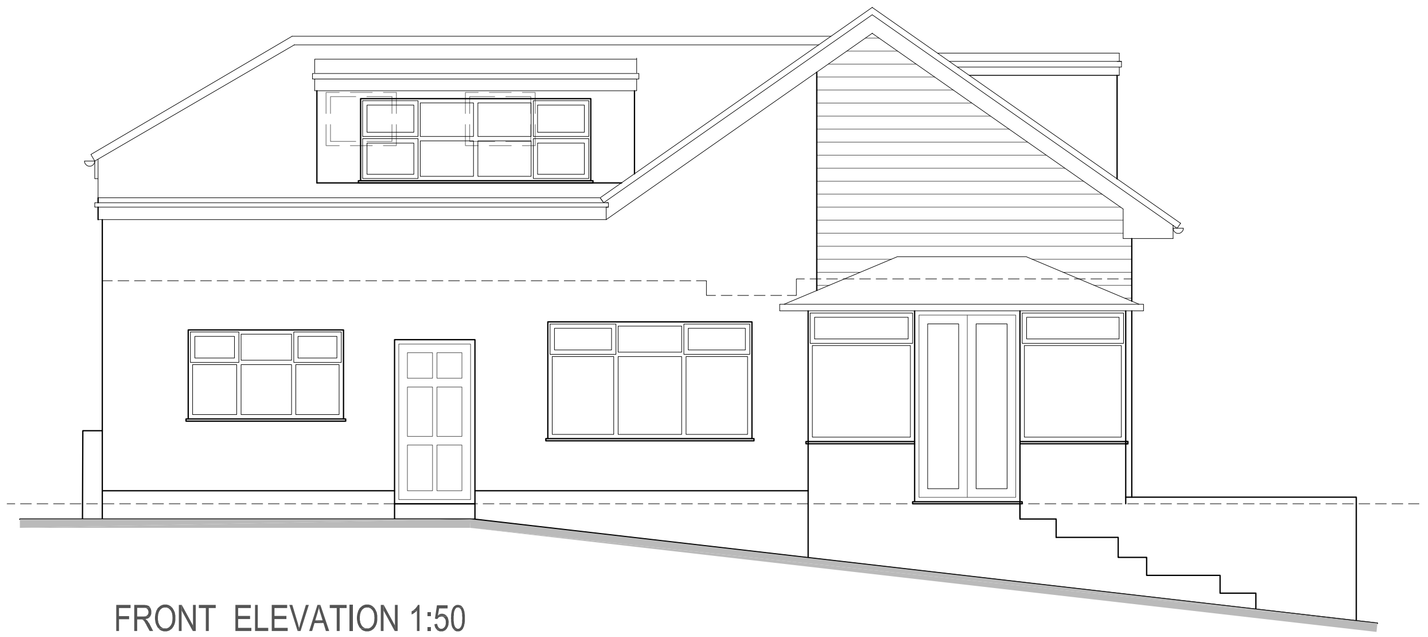

FRONT ELEVATION 1:50



REAR ELEVATION 1:50

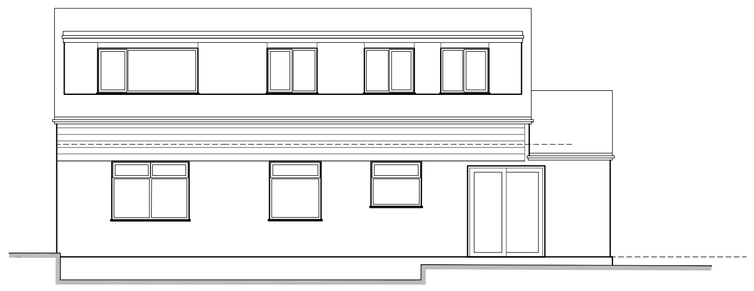

SIDE ELEVATION 1:50

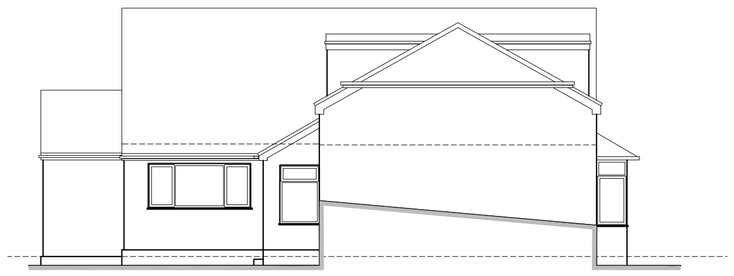

SIDE ELEVATION 1:50

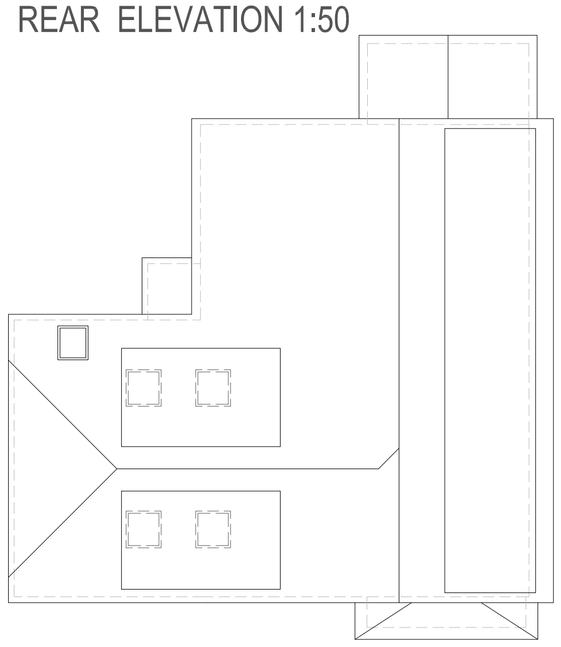

ROOF PLAN 1:100

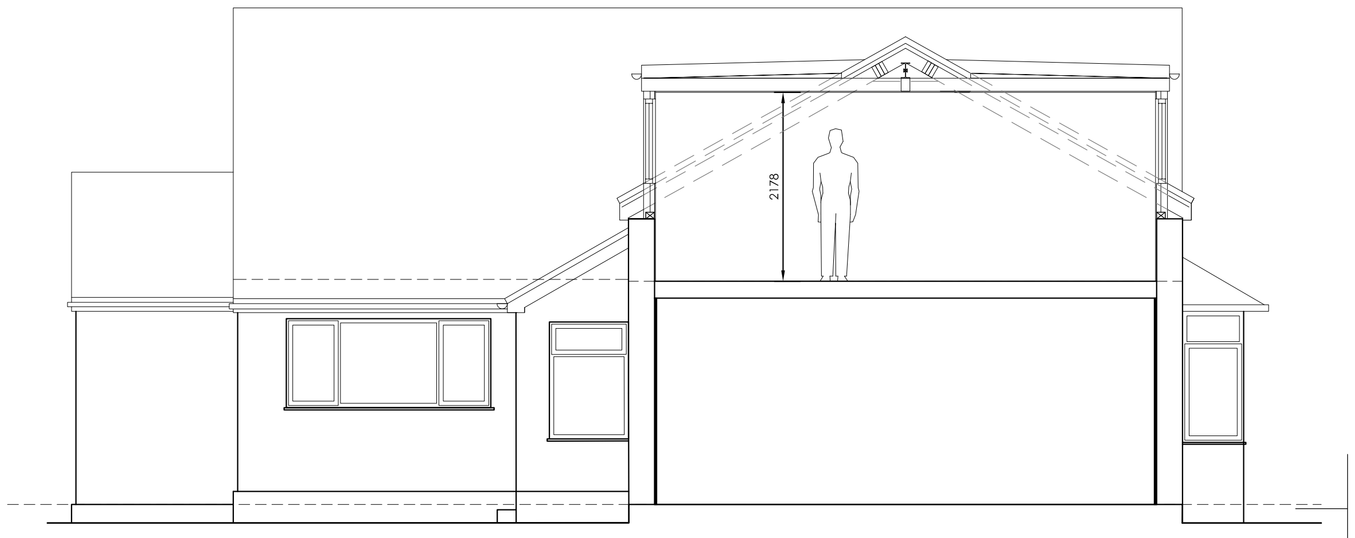

SECTION 1:50

1:50
1m 0 1m 2m 3m 4m 5m

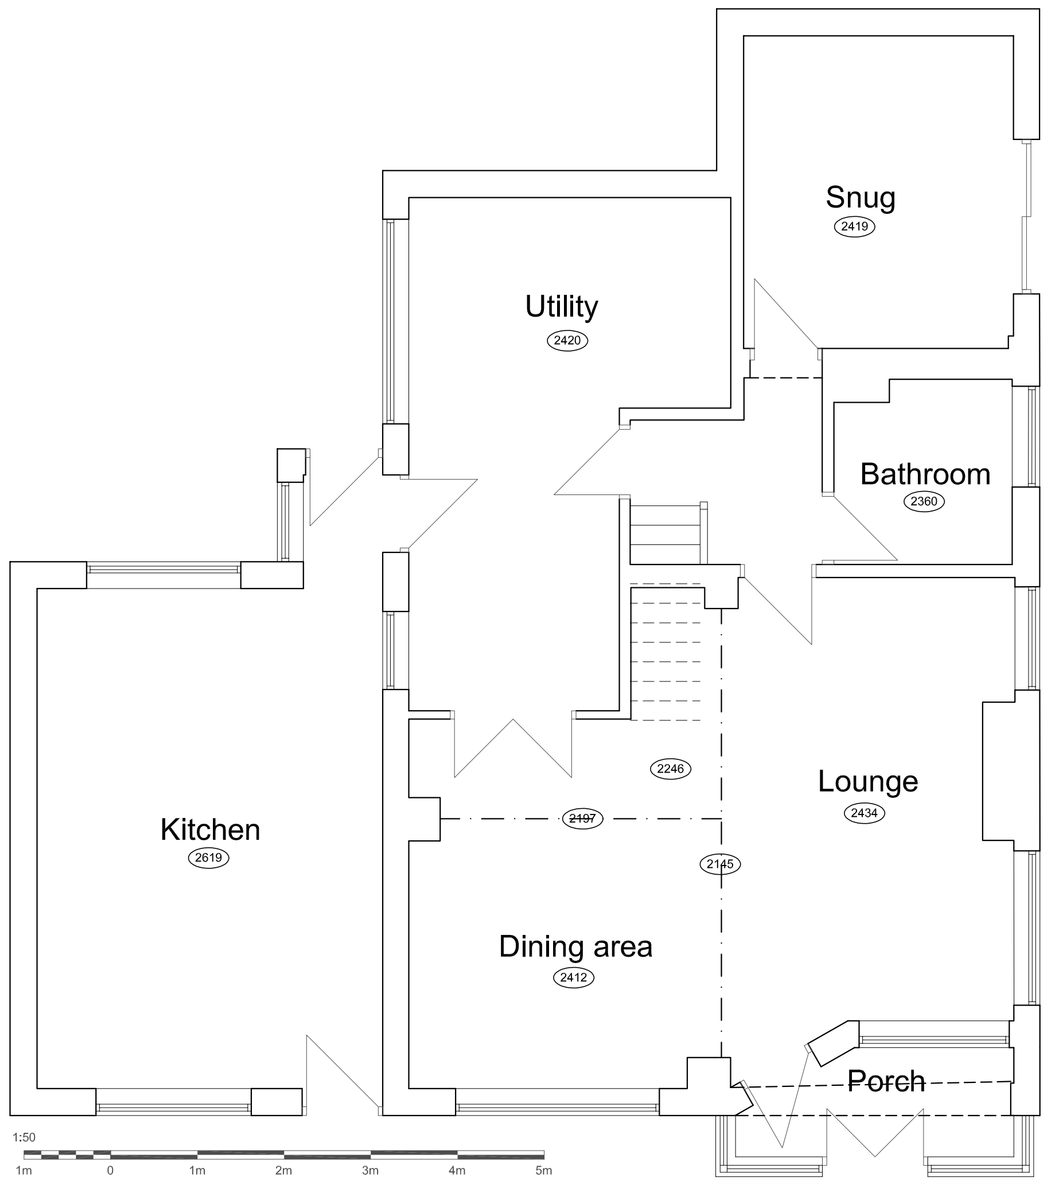

1:50
1m 0 1m 2m 3m 4m 5m

GROUND FLOOR PLAN 1:50

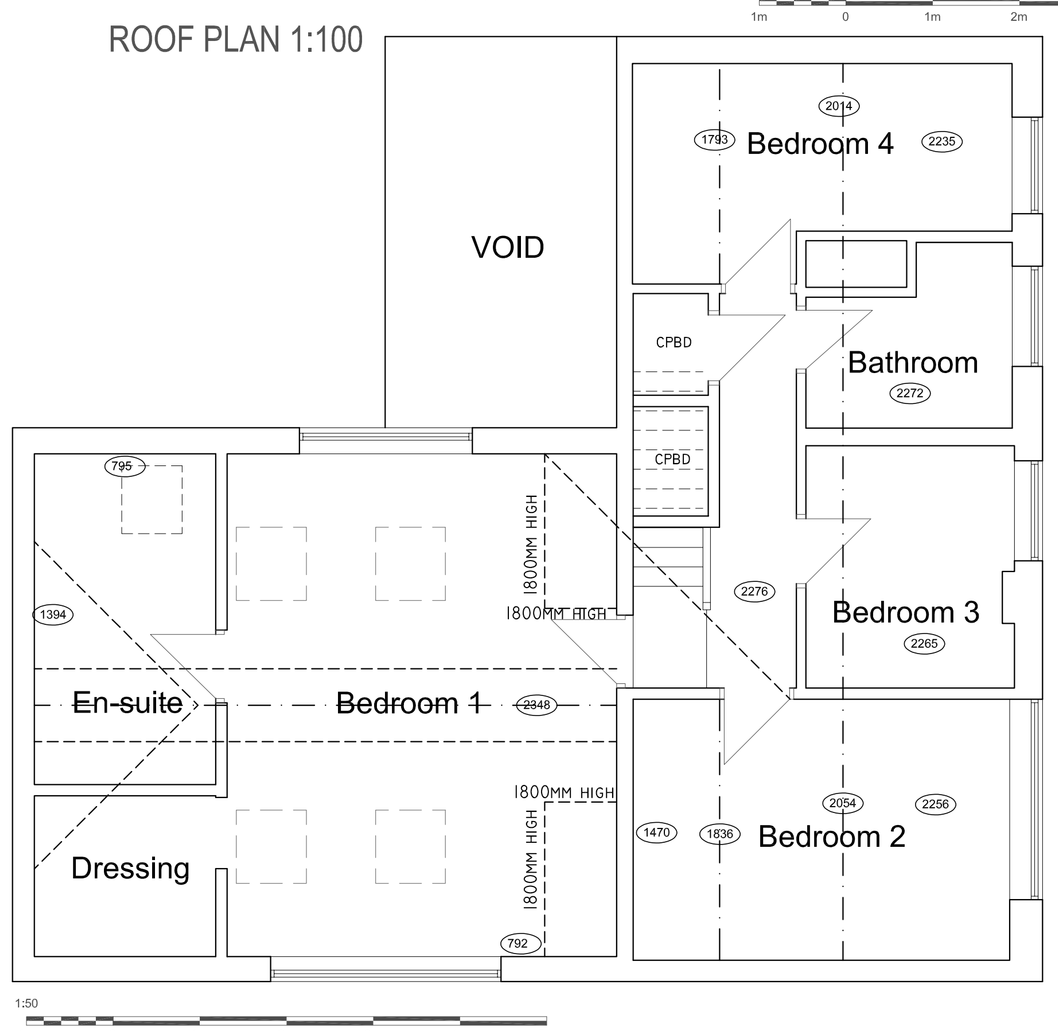

1:50
1m 0 1m 2m 3m 4m 5m

FIRST FLOOR PLAN 1:50

Hewitt&Carr Architects
A: DaisyBank House | 17-19 Leek Road | Cheadle | ST10 1JE
T: 01538 756888
E: enquiries@hcarchitects.co.uk
W: www.hcarchitects.co.uk

Client
Mr and Mrs K Sherratt

Project
Proposed dormer windows
at 5 New Lane, Brown Edge, ST6 8TQ

Title
Plans and elevations as proposed

SCHEME

Status
SCHEME

Date AUGUST 2020 Drawn HMM

Scale @A1 AS NOTED Checked

Project No 00991 Drawing No. AL(0)02 Rev A

File Ref: H:\REF