Ordnance Survey © Crown copyright 2020 All rights reserved. Licence number 100051789

Copyright of this drawing is vested in the Architect and it must not be copied or reproduced without consent. Figured dimensions only are to be taken from this drawing. All contractors must visit the site and be responsible for taking and checking all dimensions relative to their work. Hewitt&Carr Architects Ltd are to be advised of any variation between drawings and site conditions.
CLIENTS ARE ADVISED TO CLARIFY DIMENSIONS WITH THE ARCHITECT PRIOR TO SETTING OUT AND NOT TO SCALE FROM THE DRAWING

Rev.	Drawn	Comments	Date

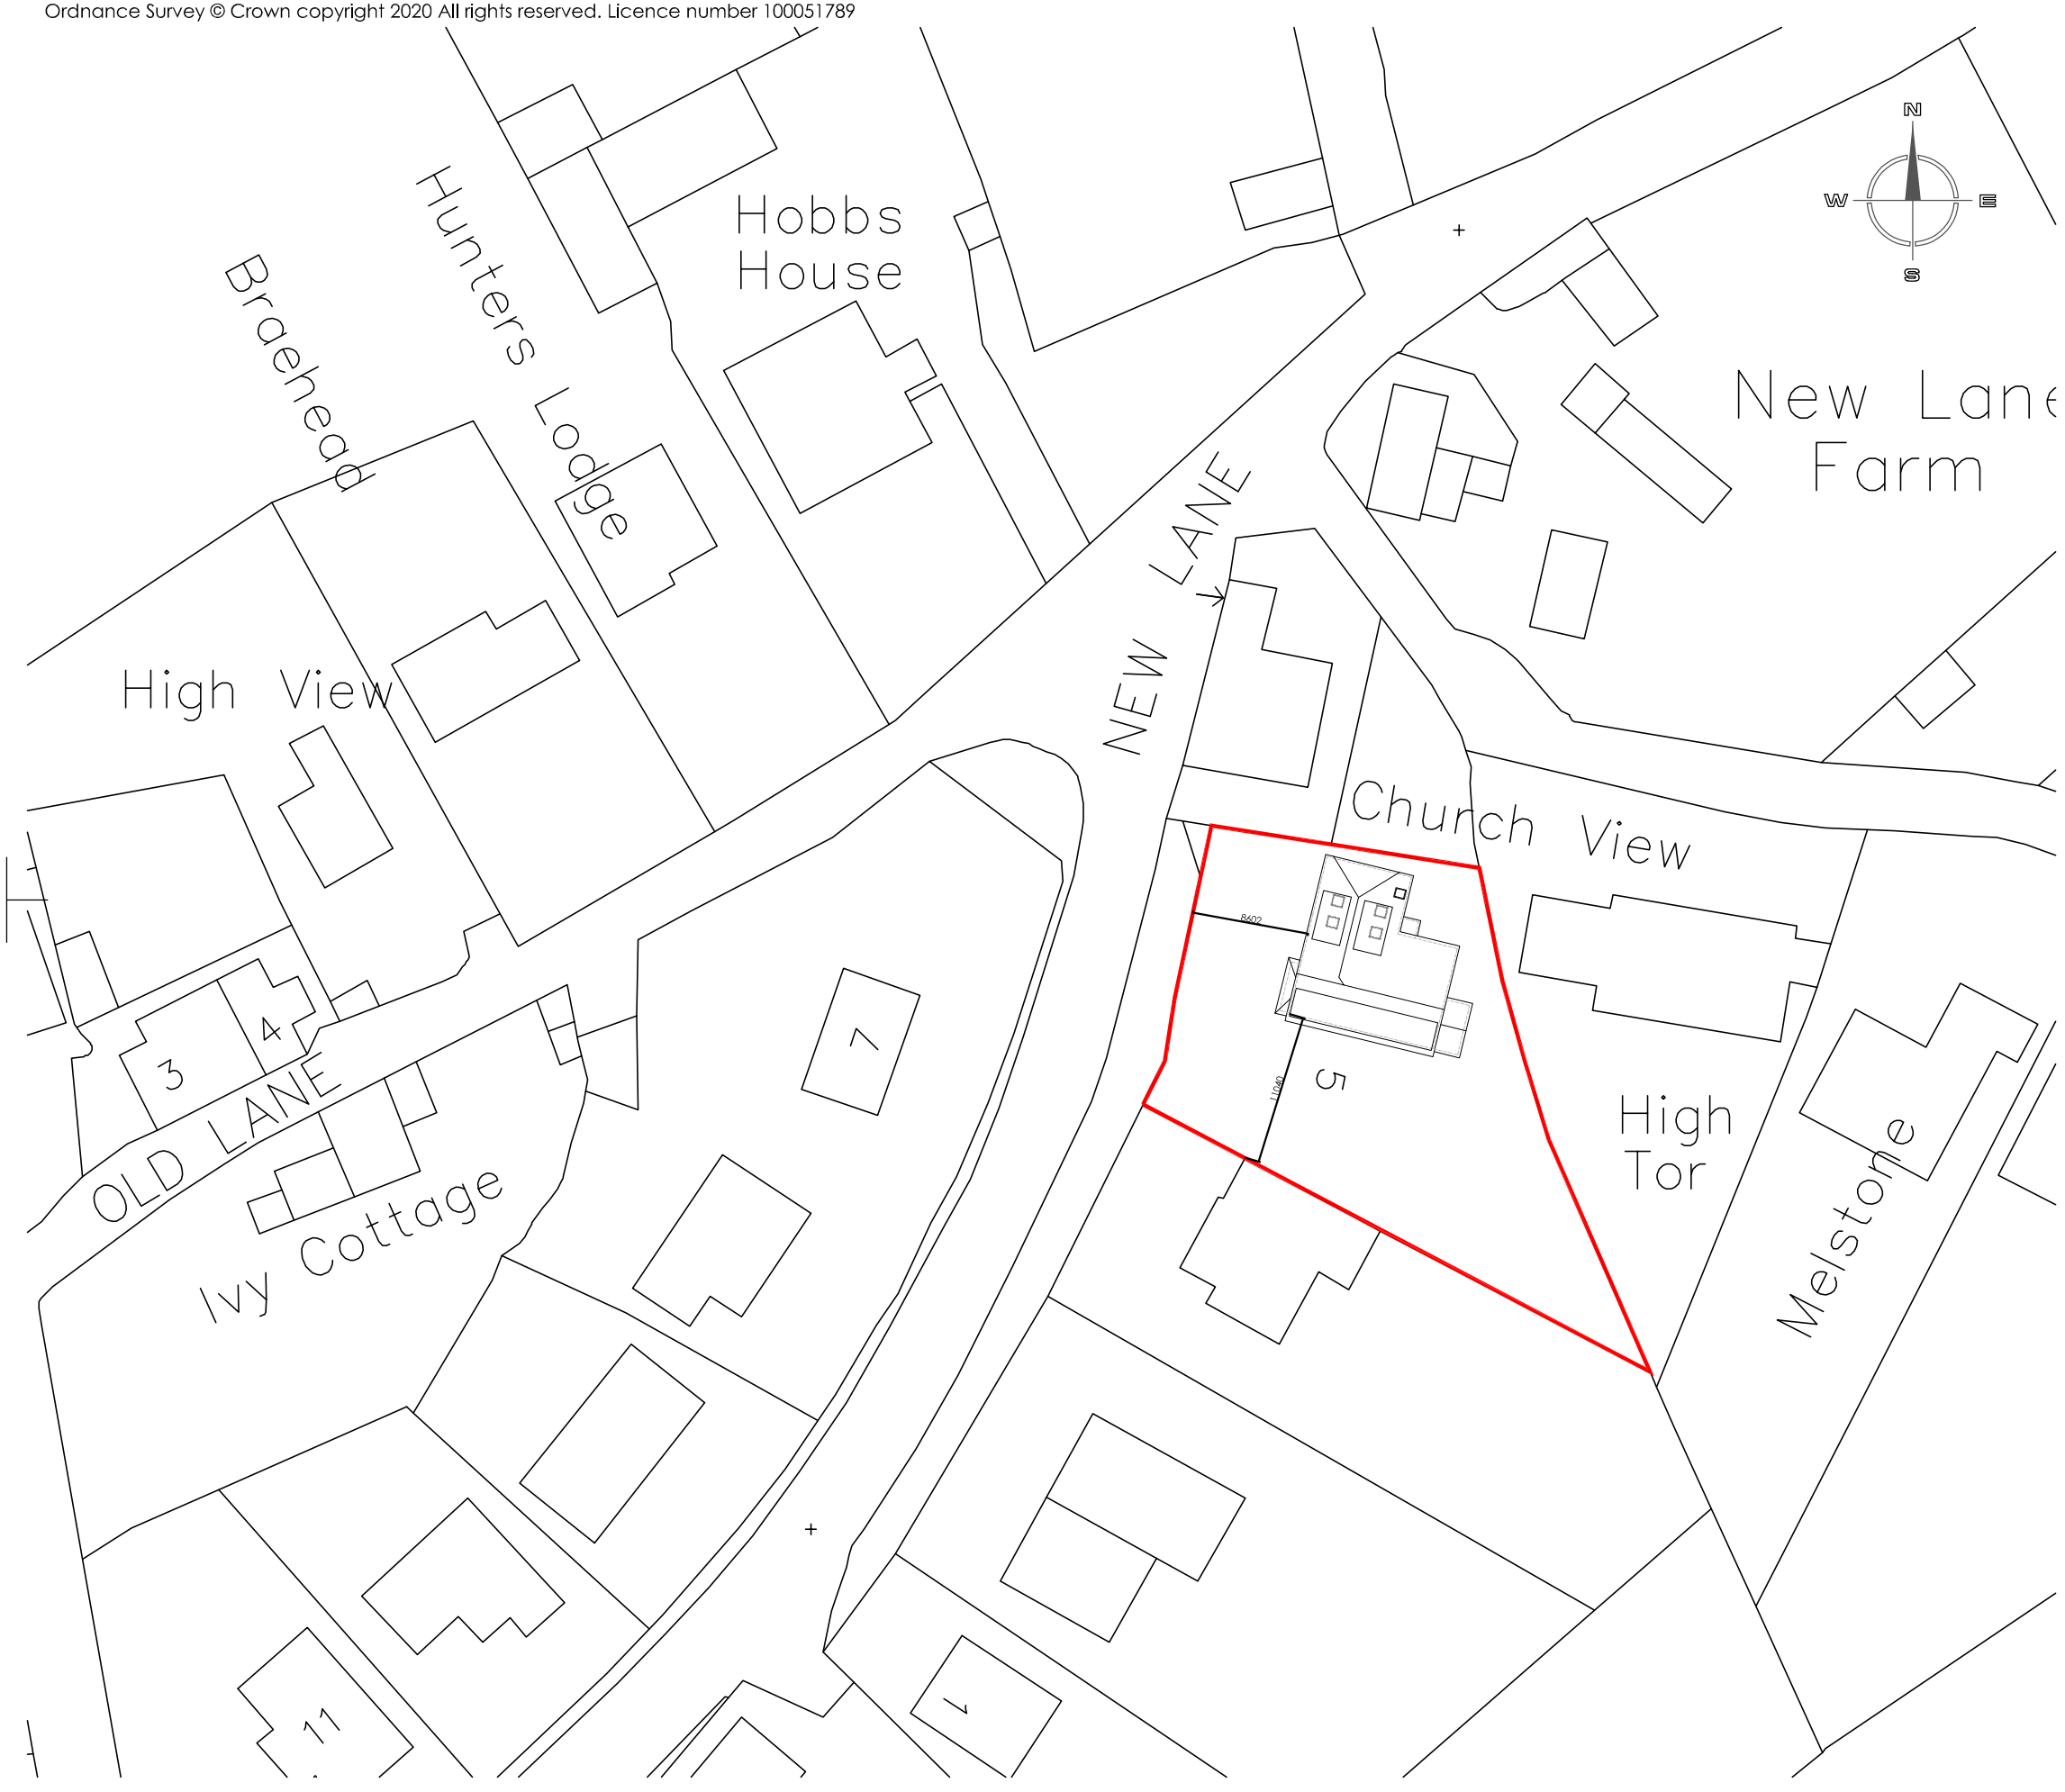

SITE LAYOUT PLAN AS PROPOSED 1:500

Hewitt&Carr Architects
A: DaisyBank House | 17-19 Leek Road | Cheadle | ST10 1JE
T: 01538 756888
E: enquiries@hcarchitects.co.uk
W: www.hcarchitects.co.uk

Client
Mr K Sherratt

Project
Proposed dormer windows
at 5 New Lane, Brown Edge, ST6 8TQ

Title
Site plan as proposed

PLANNING

Status
planning

Date AUGUST 2020 Drawn HMM

Scale @A3 1:500 Checked

Project No 00991 Drawing No. AL(0)03 Rev

File Ref: C:\