1 Oakhill

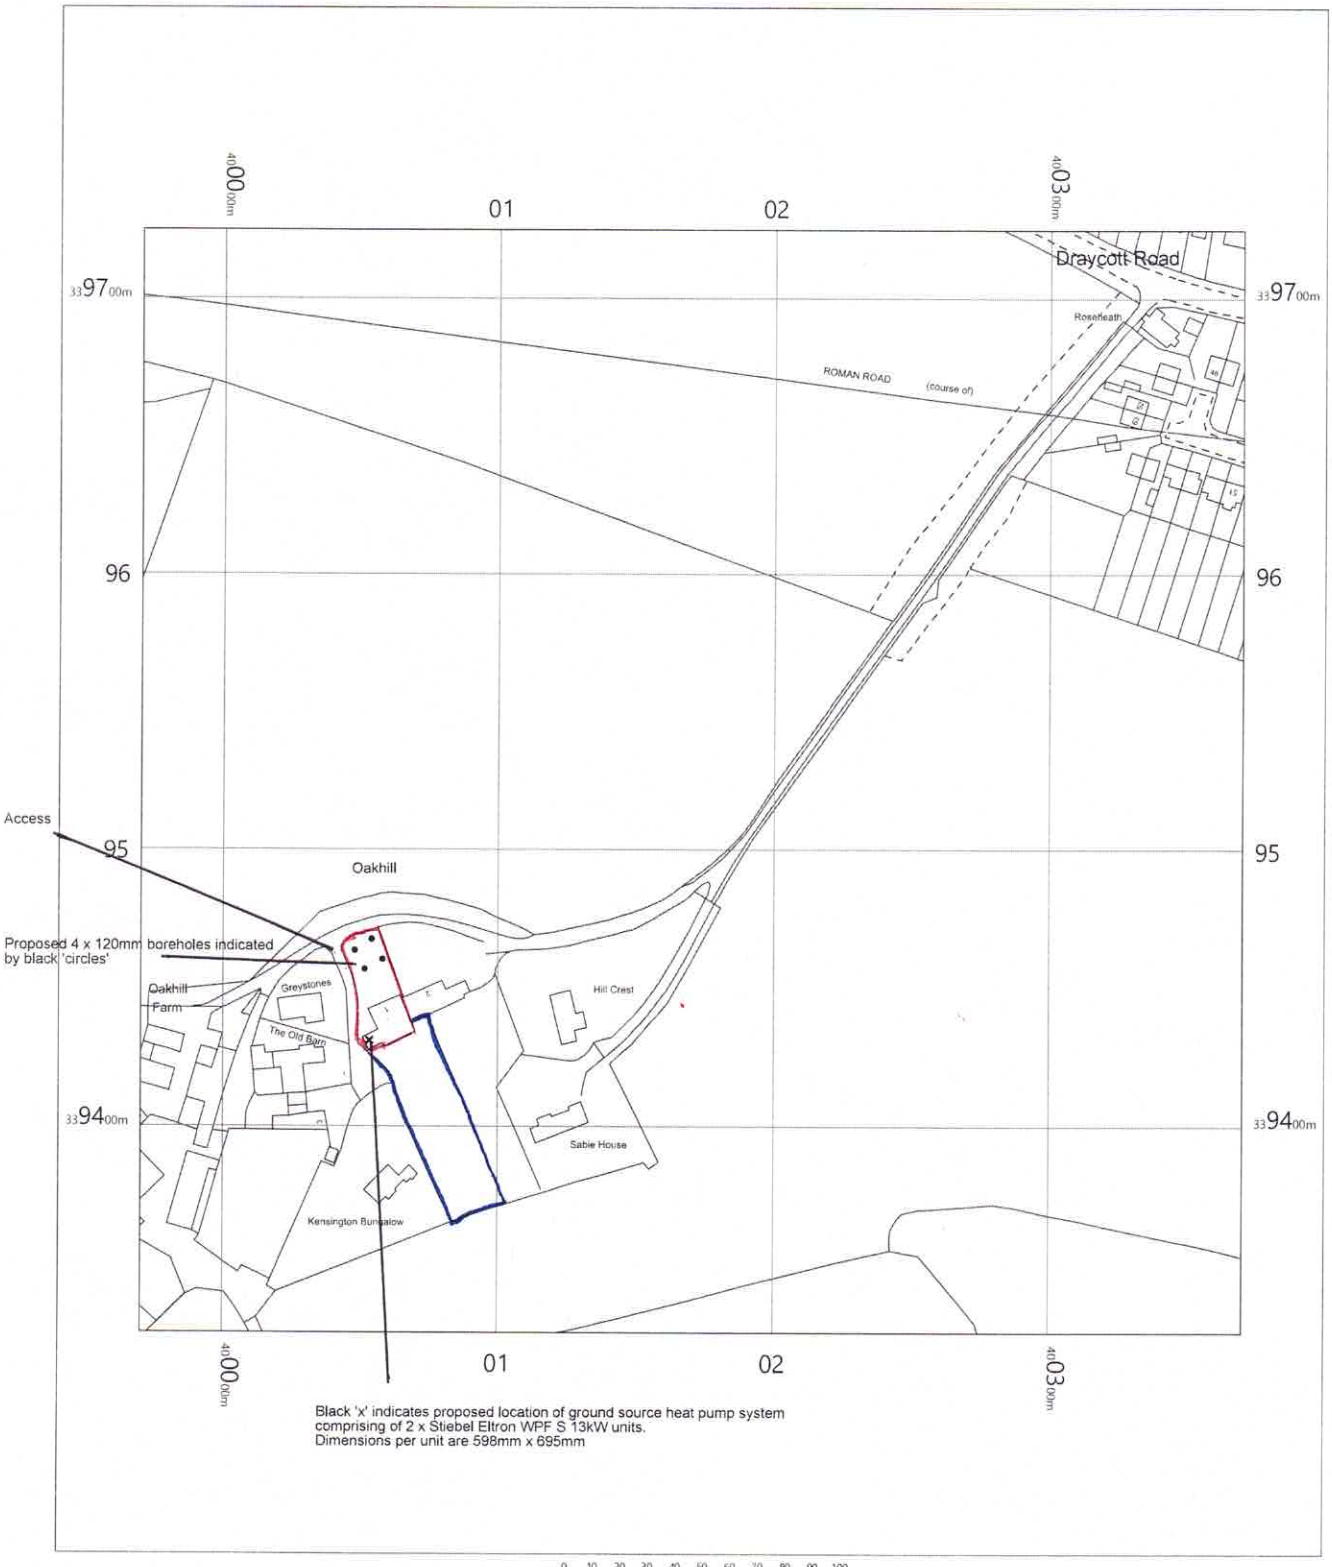

OS MasterMap 1250/2500/10000 scale
Tuesday, August 11, 2020, ID: BLJT-00894482
www.planningapplicationmaps.co.uk

1:2500 scale print at A4, Centre: 400170 E, 339525 N

©Crown Copyright Ordnance Survey. Licence no. 100051661

N

Data

bluejet mapping