1 Oakhill

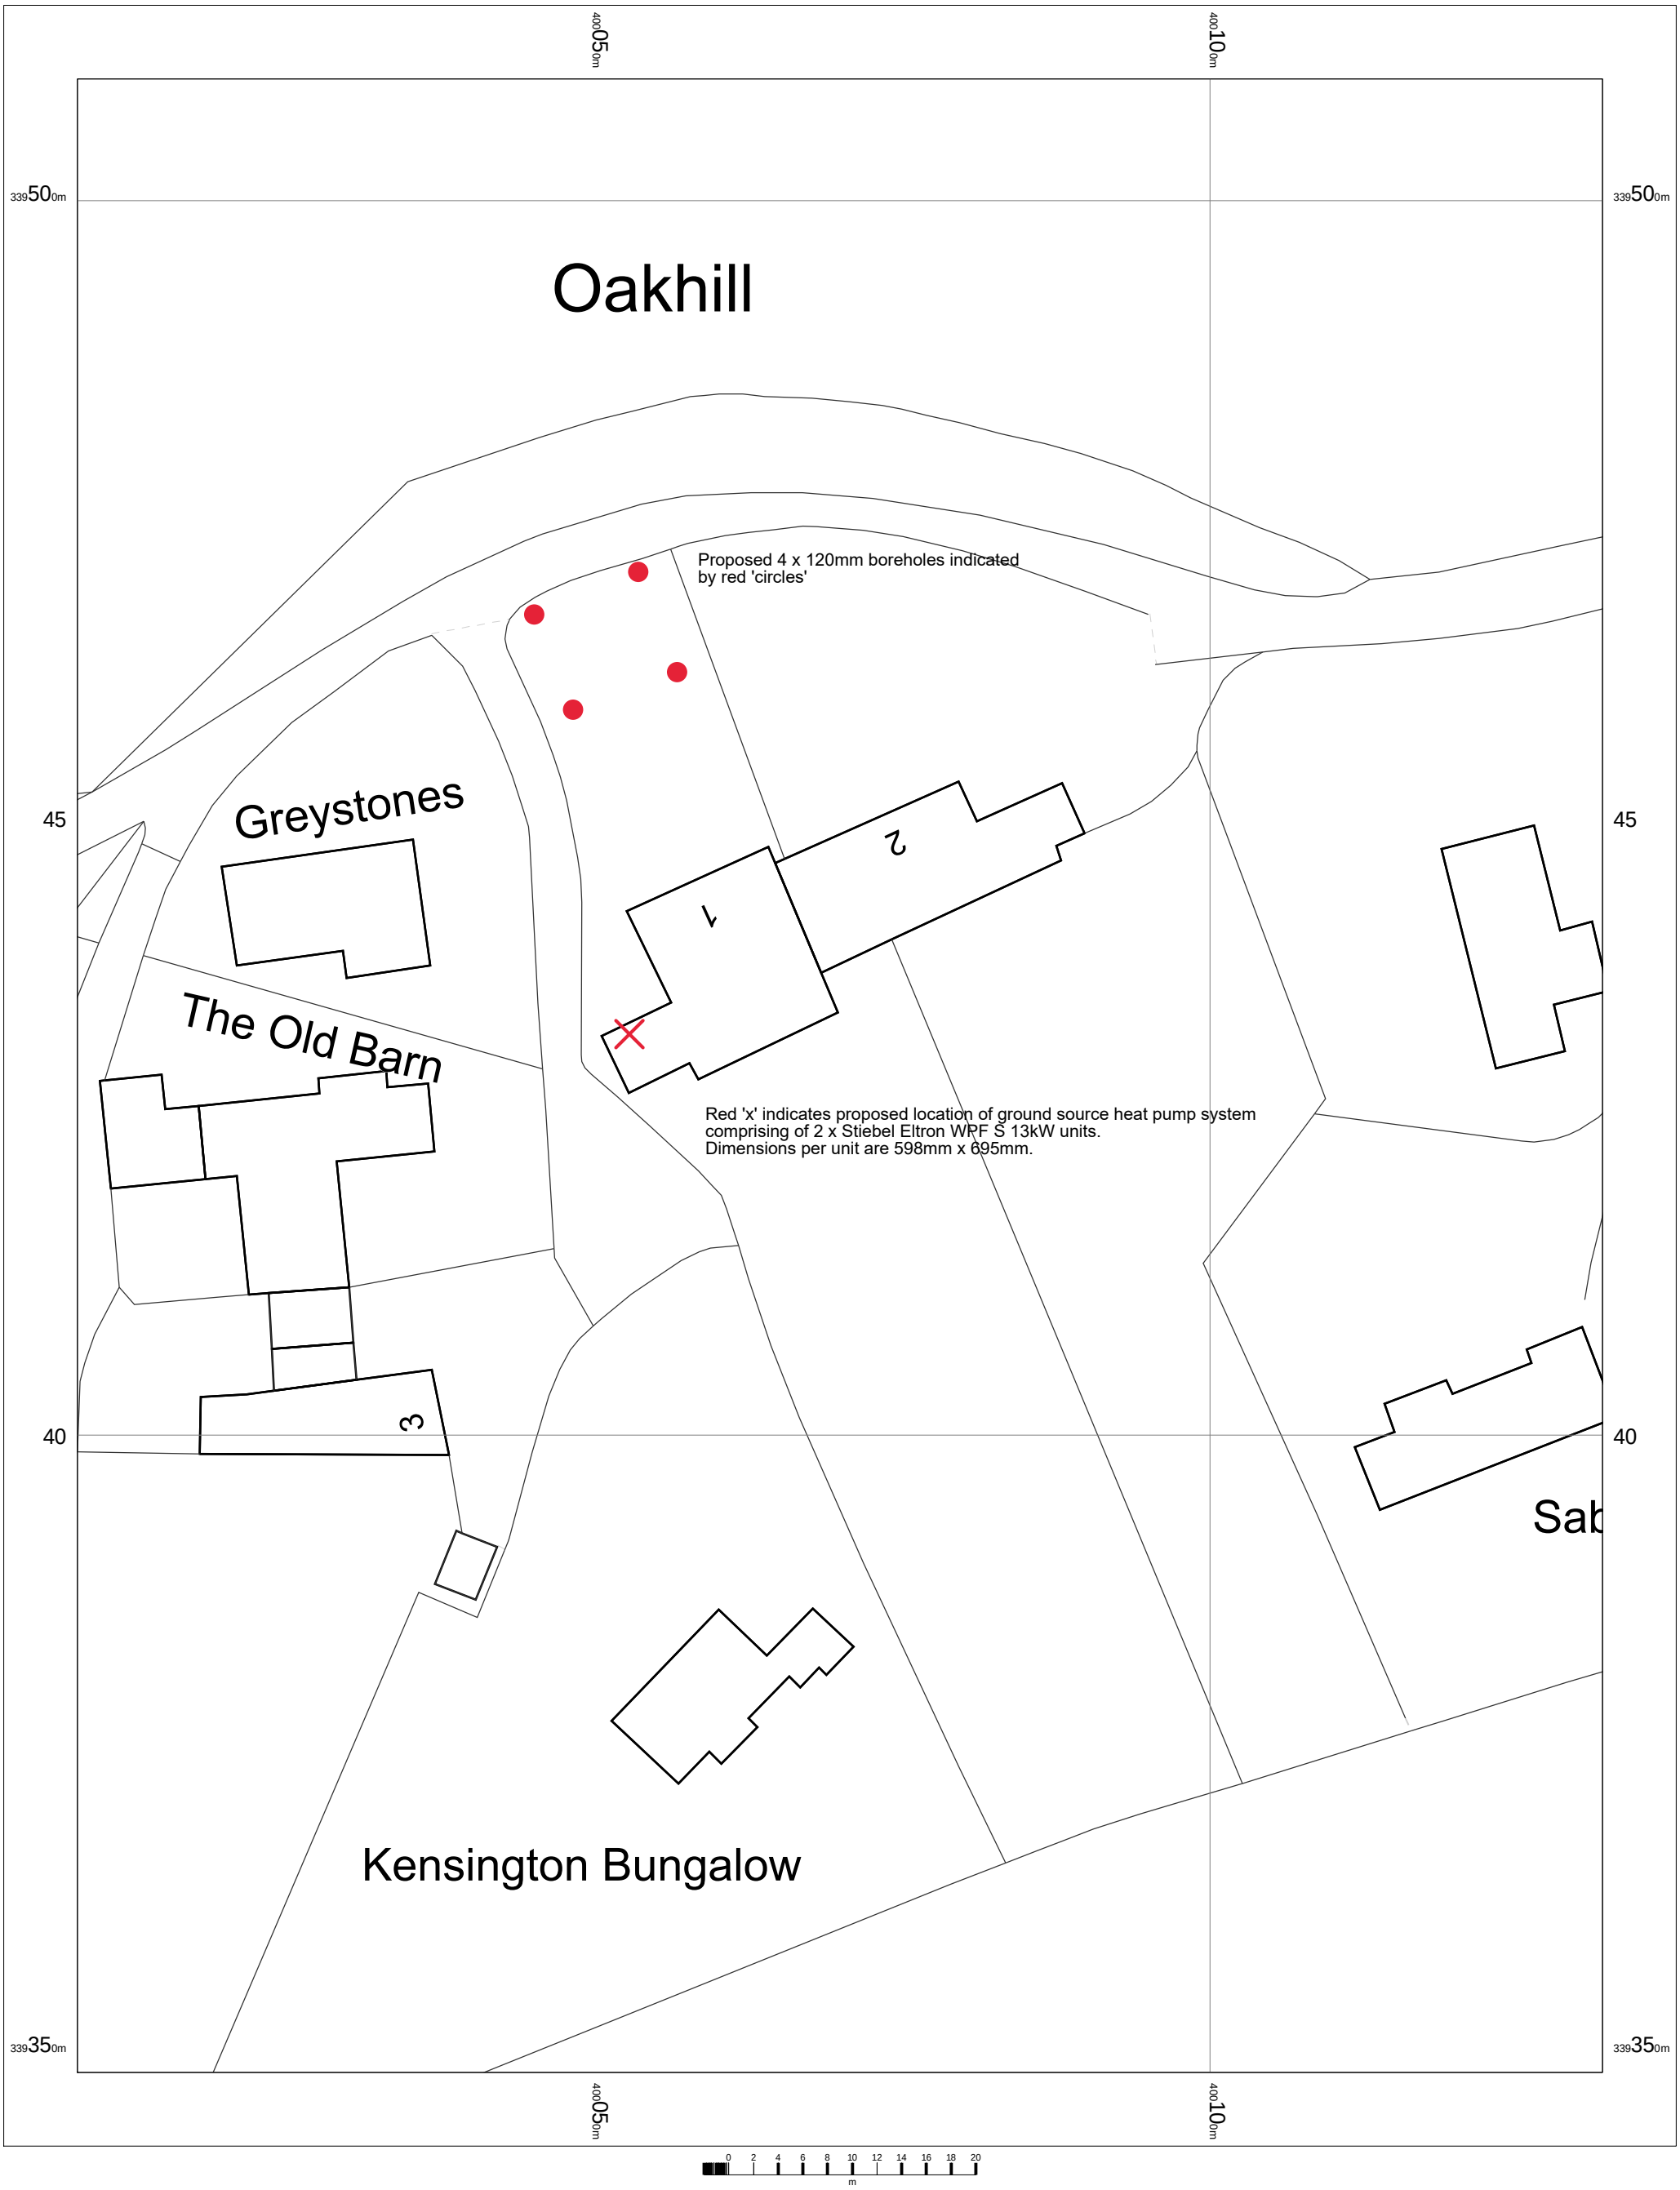

OS MasterMap 1250/2500/10000 scale
Friday, July 31, 2020, ID: BLJT-00892274
www.planningapplicationmaps.co.uk

1:500 scale print at A3, Centre: 400070 E, 339429 N

©Crown Copyright Ordnance Survey. Licence no. 100051661

N

Data

bluejet mapping