
Copyright of this drawing is vested in the Architect and it must not be copied or reproduced without consent. Figured dimensions only are to be taken from this drawing. All contractors must visit the site and be responsible for taking and checking all dimensions relative to their work. Hewitt&Carr Architects Ltd are to be advised of any variation between drawings and site conditions.
CLIENTS ARE ADVISED TO CLARIFY DIMENSIONS WITH THE ARCHITECT PRIOR TO SETTING OUT AND NOT TO SCALE FROM THE DRAWING

Rev.	Drawn	Comments	Date

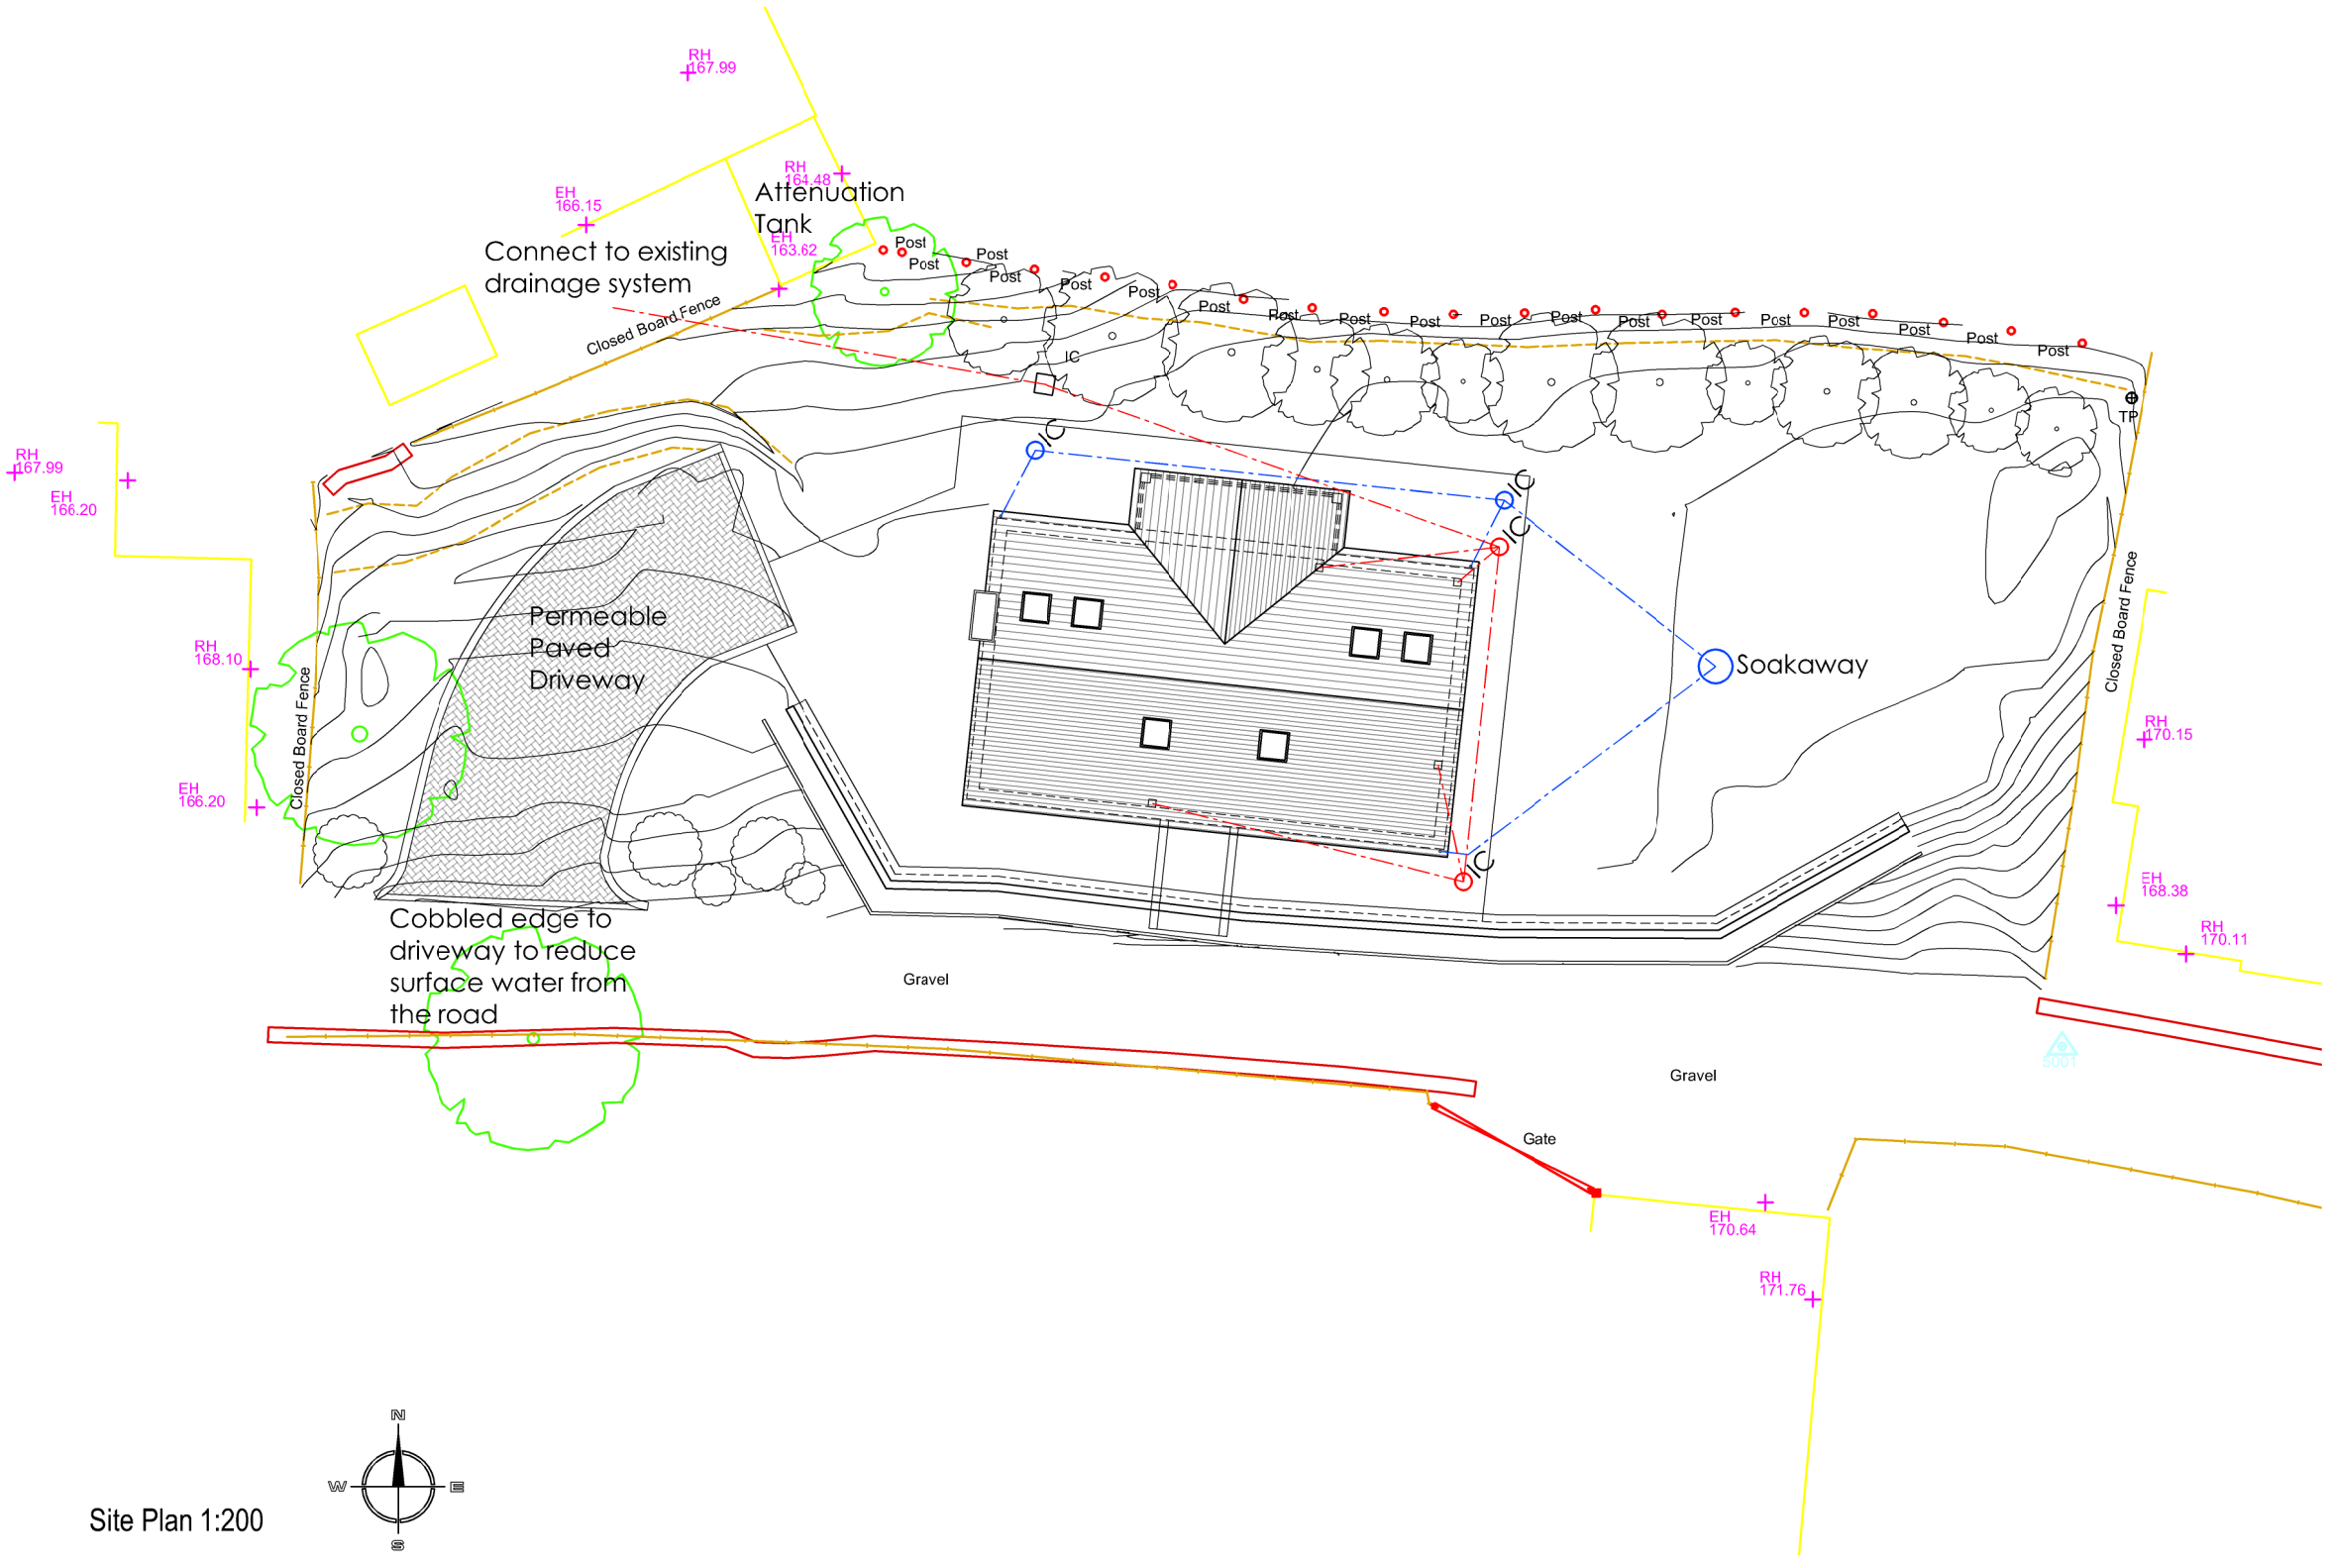

Site Plan 1:200

1:200

4m 0 4m 8m 12m 16m 20m

Key

- Rainwater
- Foul Water

Hewitt&Carr Architects
A: 2-4 Cross Street | Cheadle | Staffordshire | ST10 1NP
T: 01538 756888
E: enquiries@hcarchitects.co.uk
W: www.hcarchitects.co.uk

Client
Harvey

Project
Detached 4 bedroom dwelling at Land at Back Lane, Belle Vue Road, Leek

Title
Proposed Drainage Plan

SCHEME

Status
Scheme

Date July 2020 Drawn BVC

Scale @A3 As Stated Checked

Project No 00982 Drawing No. AL(0)04 Rev

File Ref: C:\