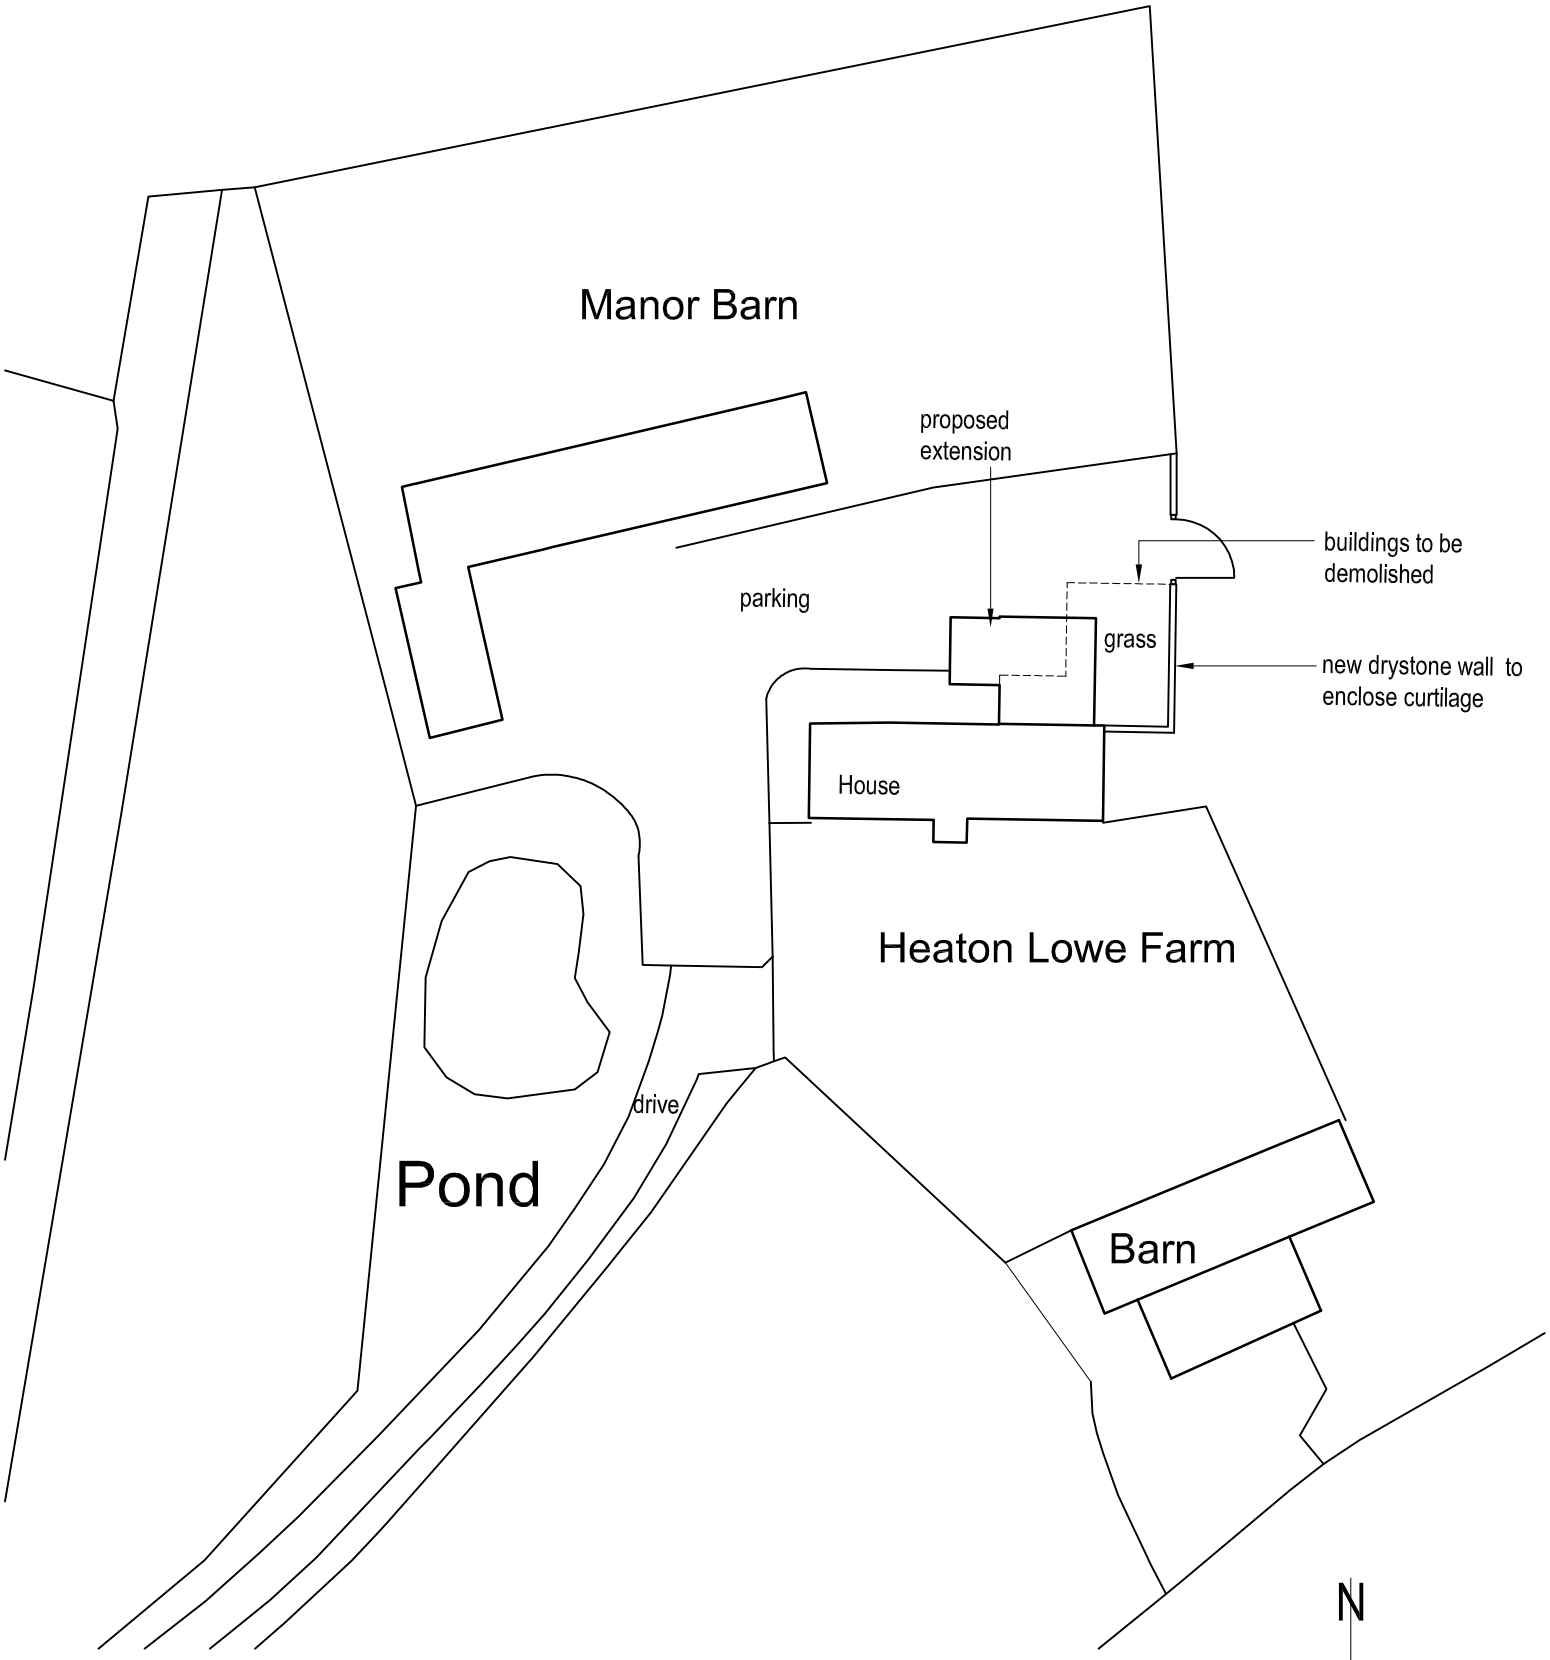


Revisions

A	Boundary to domestic curtilage rev	11.04.19

0 10 20 30 40 50m

job	Heaton Low Farm, Heaton Extension and Alterations			
title	Site & Block Plan			
date 09.01.19	scale 1/500 @ A4	drawn by .	dwg. no. HLF-16	rev. A

Ian Ankers architecture
Building and Design Consultants
Ryecroft Farm, Rushton Spencer, Macclesfield, SK11 0RP
t 01260 546944
e ian@ianankers.co.uk
w www.ianankers.co.uk