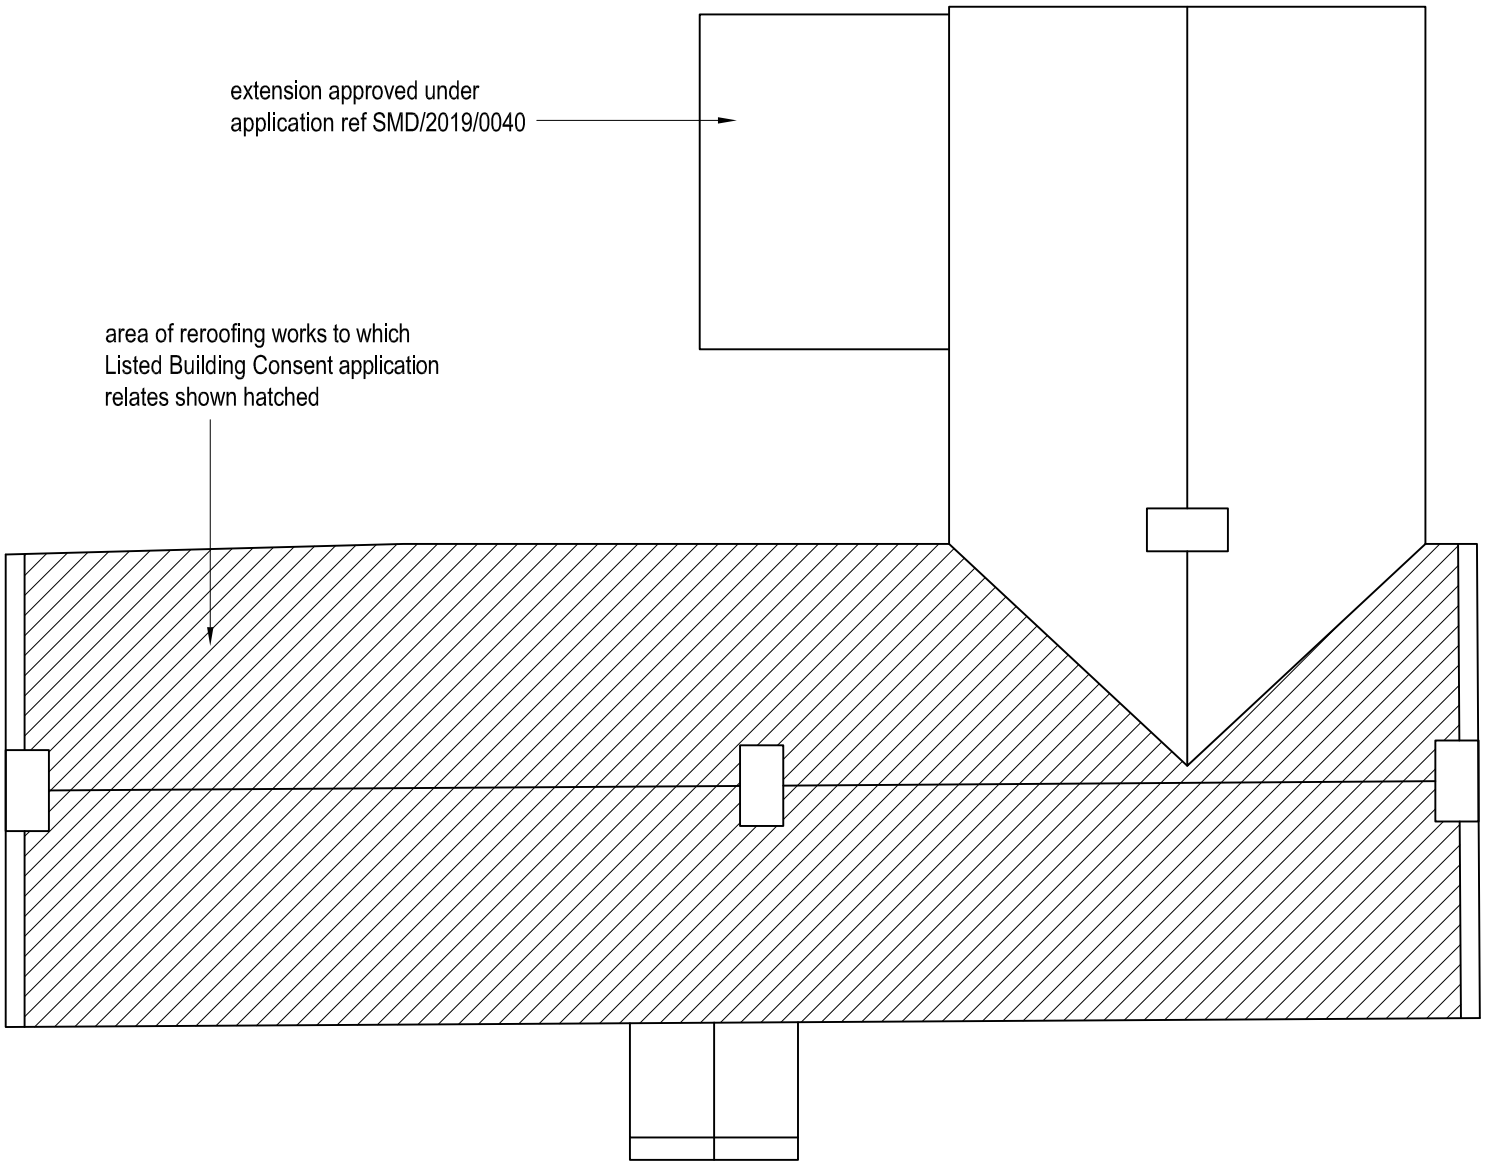


ROOF PLAN

NOTES

1. existing roof to be recovered reusing existing plain tiles on new tanalised battens on type 1F bituminous sarking felt. Sarking felt to have pegs inserted at overlaps for roof ventilation and bat access
2. Existing ridge tiles to be reused
3. All lead flashings and soakers to be renewed using Code 4 lead
4. For details of bat mitigation strategy refer to Chase Ecology Report dated 20.07.19

job	Heaton Low Farm, Heaton Extension and Alterations			
title	Roof Plan			
date	scale	drawn by	dwg. no.	rev.
12.08.20	1/100 @ A4	.	HLF-18	.

Ian Ankers architecture
Building and Design Consultants
Ryecroft Farm, Rushton Spencer, Macclesfield, SK11 0RP
t 01260 546944
e ian@ianankers.co.uk
w www.ianankers.co.uk