NOTES Copyright of Croft Architecture Limited. Drawings are not to be reproduced in whole or in part without the prior written permission of Croft Architecture Limited. Figured dimensions only are to be taken from this drawing.
Contractors are responsible for checking dimensions relative to their work. Croft Architecture Limited are to be advised of any discrepancies.

REVISIONS

REV.	DESCRIPTION	DRAWN	CHKD.	DATE
1st	FIRST ISSUE	CH	KA	02/07/2020
.	.	.	.	../../....

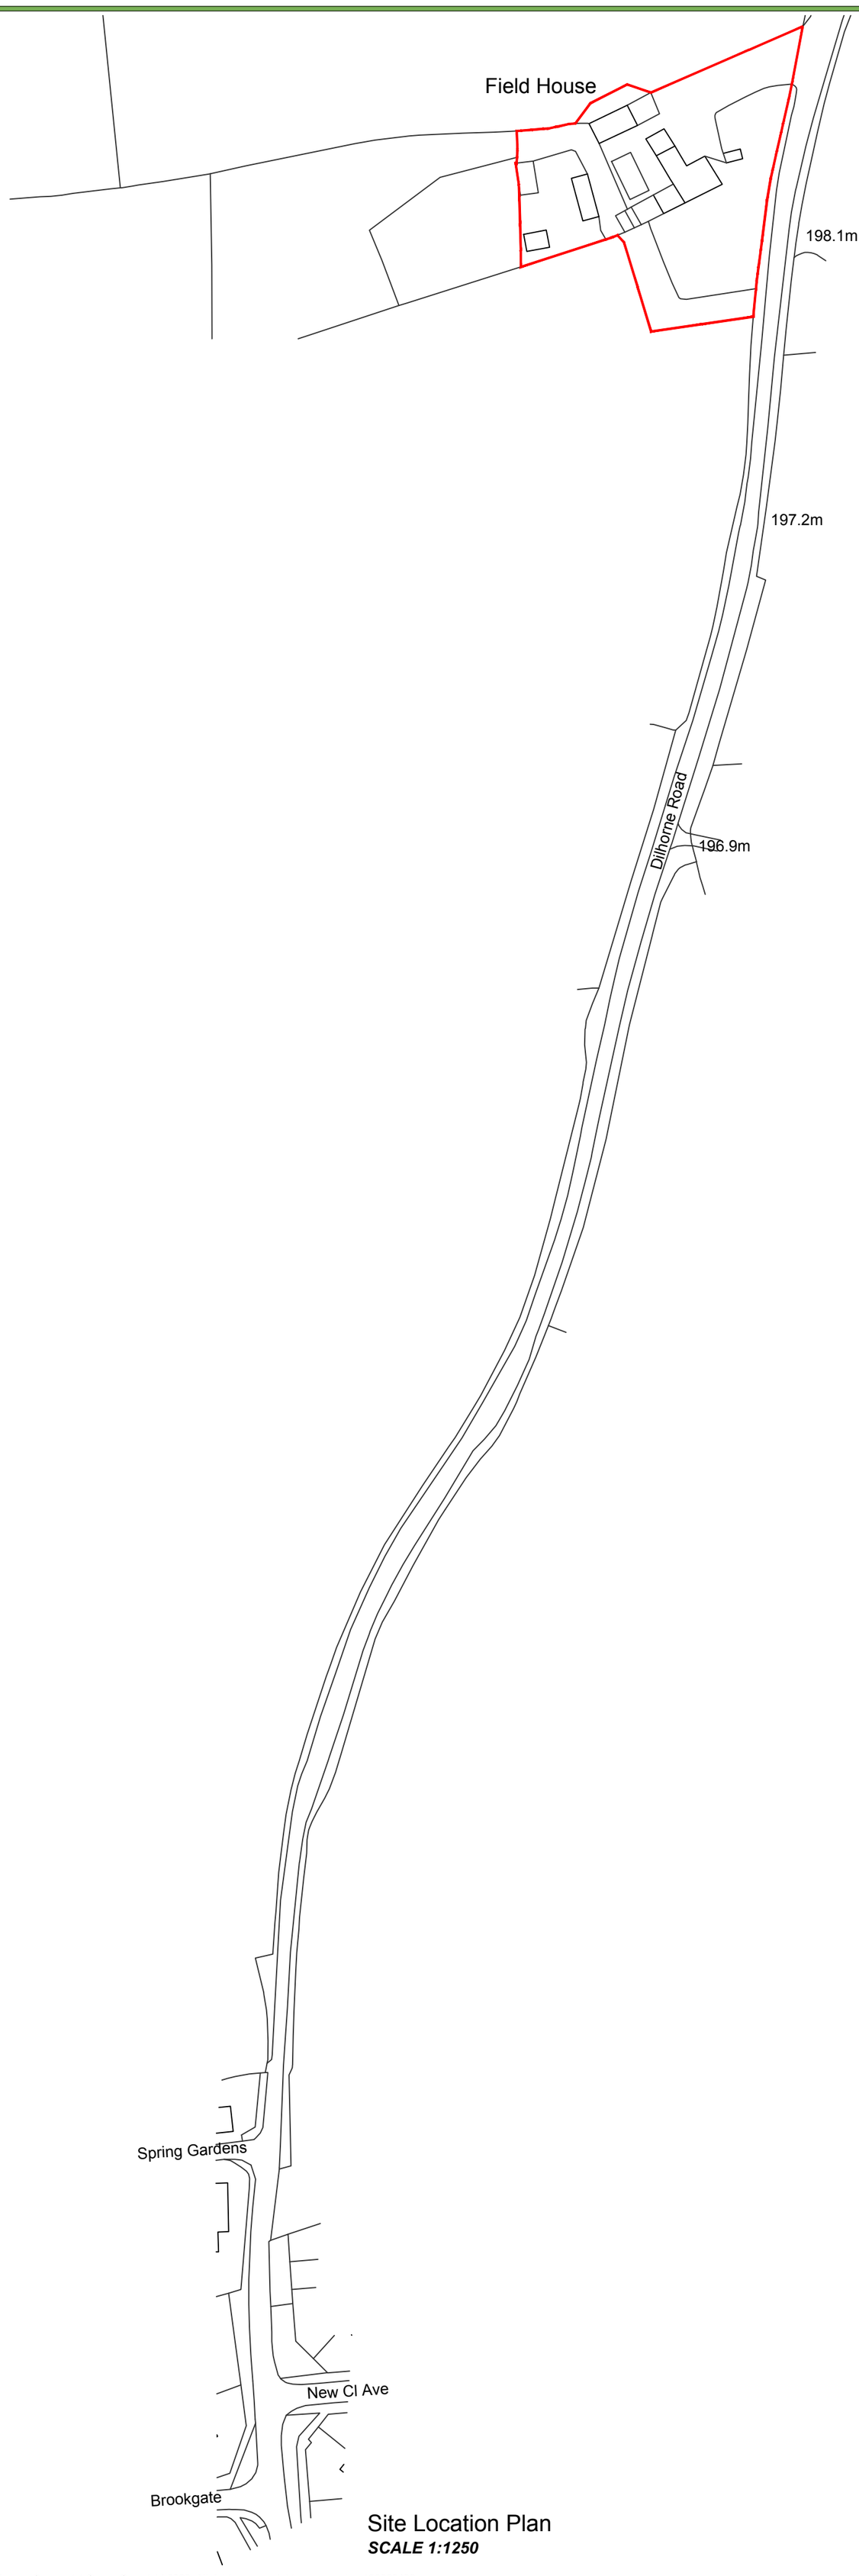

Site Location Plan
SCALE 1:1250

INDICATIVE SCALE IN METRES 1:1250

0 50 100 150

Ordnance Survey, (c) Crown Copyright 2020. All rights reserved. Licence number 100022432

N

Croft Architecture Limited
Chartered Architects
6-7 Pearl House, Anson Court,
Staffordshire Technology Park,
Stafford, ST18 0GB
Tel. 01785 248 542
Fax. 01785 222 232

PROJECT
Change of use from C4 to sui generis, HMO for Walk Ministries
at Liberty Farm, Field House, Dilhome Road, Forsbrook, ST11 9DL

DRAWING TITLE
Site Location Plan

SCALE	SHEET SIZE	No. of SHEETS	SHEET No.	CAD FILE
1:1250	A3	1	1	

DRAWING NUMBER
2522-001