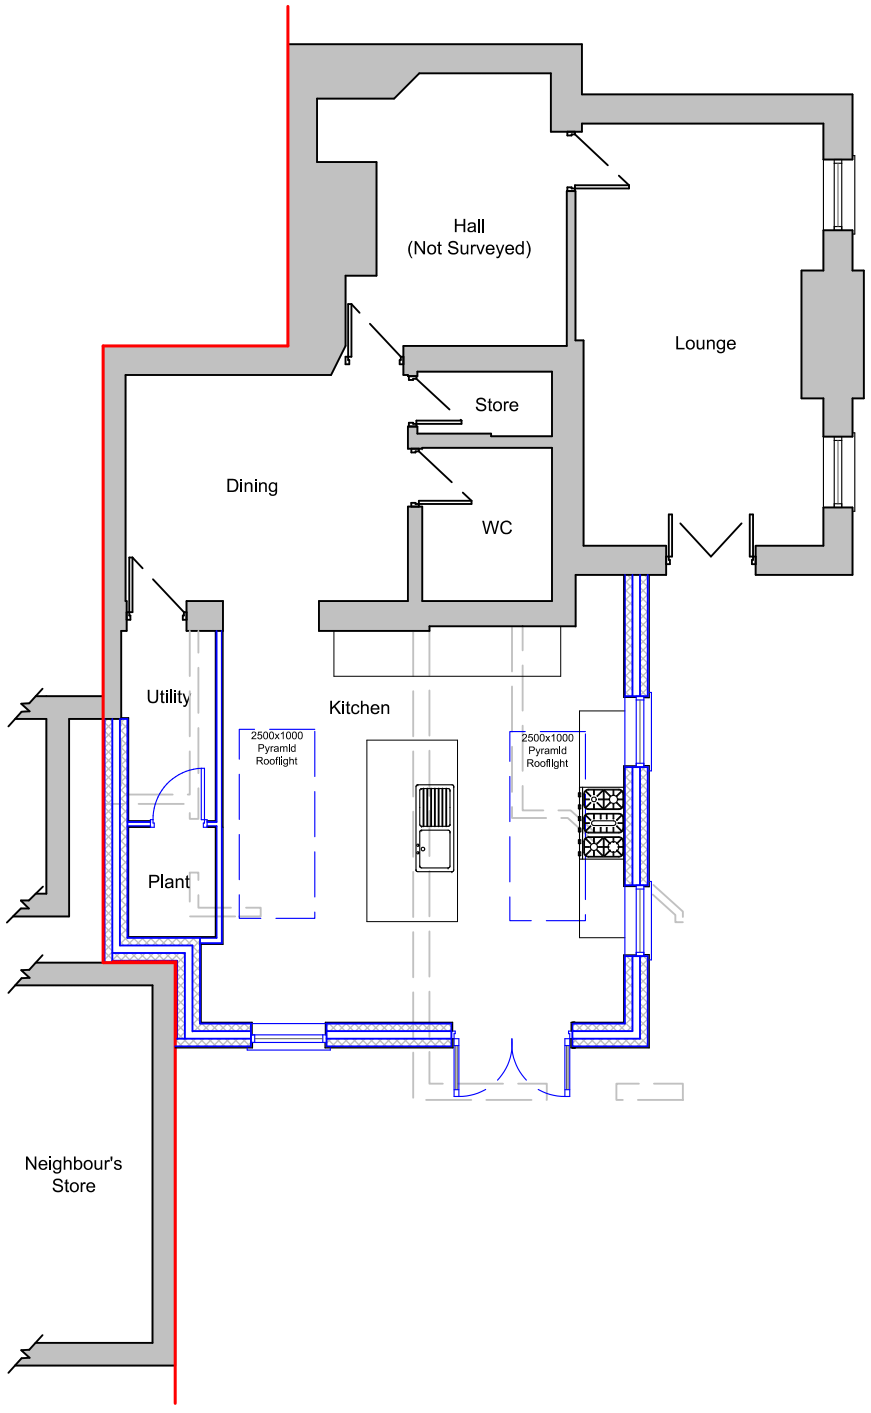

Ground Floor Plan

Metres

1 2 3 4 5 10

SCALE 1:100



Rear (South) Elevation

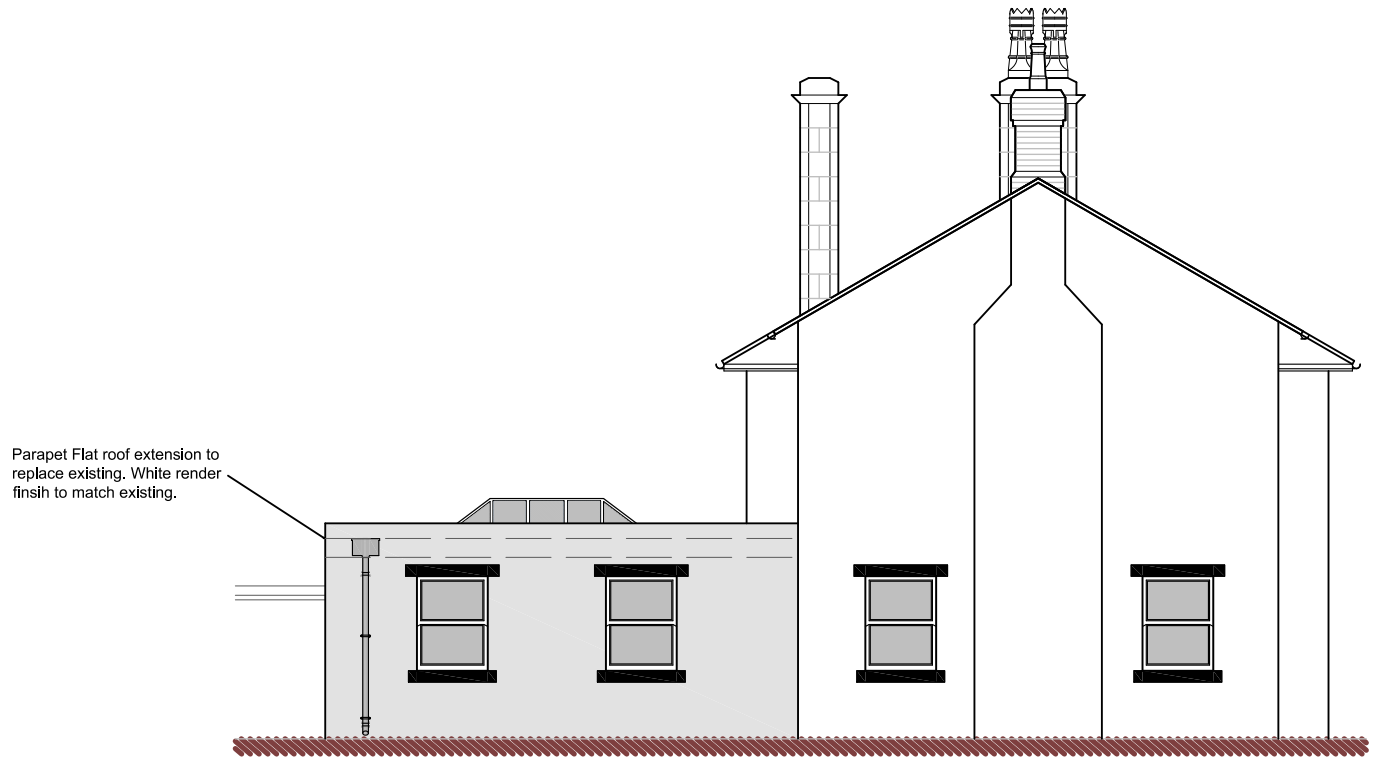

Side (East) Elevation

DBD Architectural Consultancy Ltd ©2020

1. Copyright is vested with DBD Architectural Consultancy Ltd.

2. All dimensions to be checked on site before proceeding.

3. Contractor to check/adjust dimensions of new work to suit existing conditions.
Do not assume existing structure or details are plumb, square or level.

4. Contractor must notify the architect of any discrepancies before proceeding.

5. All drawings to be read in conjunction with all other consultants drawings and specs.

D	14.06.20	Amendments to suit client expectations
C	14.06.20	Amendments from planning officer comments
B	14.06.20	Amendments from planning officer comments
A	14.05.20	Minor amendments
Rev	Date	Description

DBD Architectural Consultancy

DBD Architectural Consultancy Ltd
50 Broad Street, Leek,
Staffordshire, ST13 5NS
01538 383118
mail@dbdconsultants.co.uk
www.dbdconsultants.co.uk

Jon
1 Basford Hurst Lodge
Churnet Grange
Leek, ST13 7EP
Client

Replacement of Existing Single Storey Extension
Project

Title

Plans as Proposed

Stage: Planning
Size: A3
Scale: 1:100
Date: 14.05.2020
Job No: 2011
Drawing Number: PL 03D