KEY:

Existing

Proposed Scheme



FRONT ELEVATION
Scale 1:100

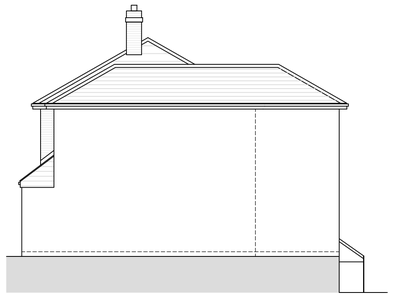

SIDE ELEVATION
Scale 1:100



REAR ELEVATION
Scale 1:100



SIDE ELEVATION
Scale 1:100

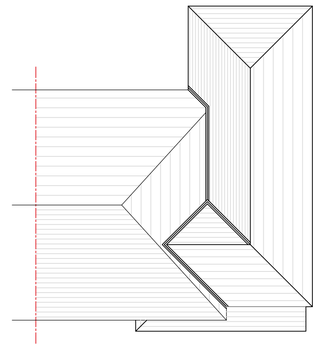

ROOF PLAN
Scale 1:100

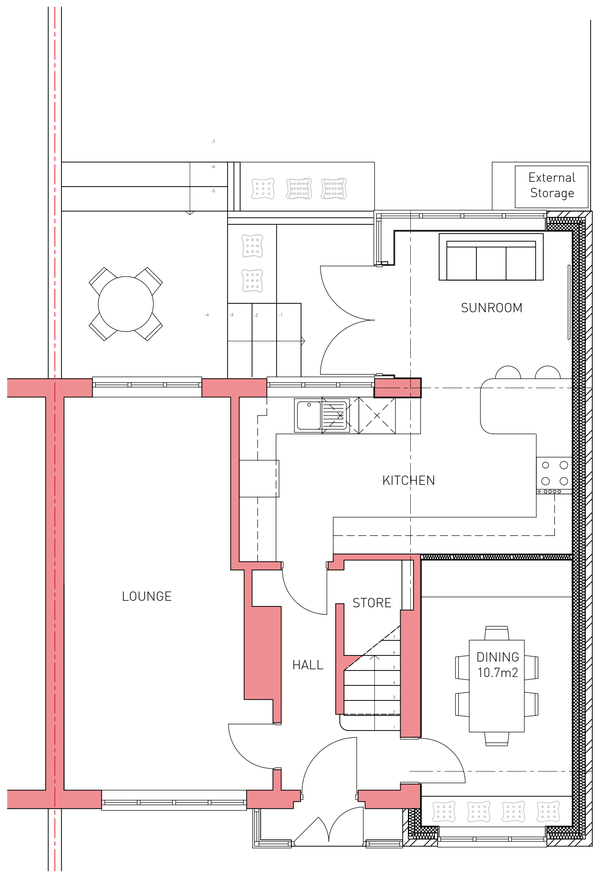

GROUND FLOOR PLAN
Scale 1:50

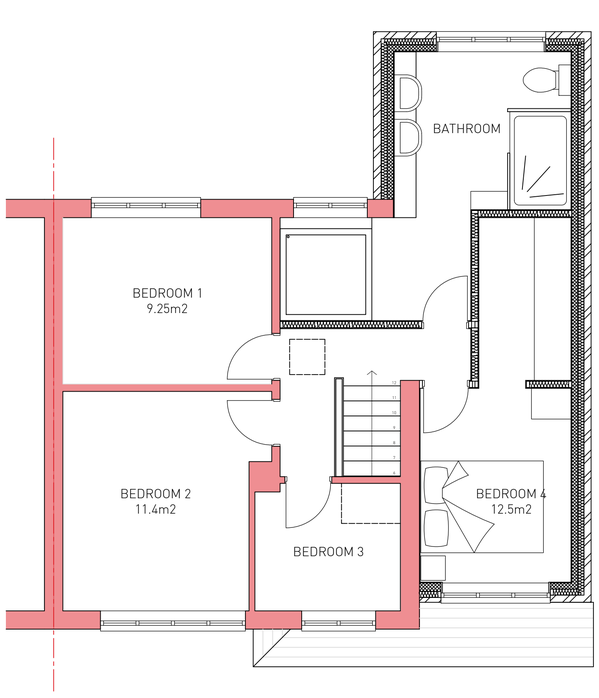

FIRST FLOOR PLAN OPTION 1
Scale 1:50



PROPOSED SITE PLAN
1:200

Revisions

Revision	Date	Revision notes	Drawn	Checked

N

Job title
10 Kent Drive
Endon
ST9 9EH

Client
Angel Willdigg

Drawing title
Proposed Plans, Elevations and Site Plan

First issued 18-08-20
Drawn by AZ

Drawing sheet size A1
Scale AS STATED

Inspected by TA
Drawing number 6372 (P) 002
Revision -

PLANNING

Sketch layout for feasibility only. Not for construction. Design subject to local authority consultation and obtaining all statutory permissions. Do not take any dimensions from this drawing. © Arni Architects Ltd

Arni Architects Ltd
The Barracks Workshops
2-3 Barracks Square
Newcastle under Lyme, ST5 1LG
T 01782 611 815
E info@arniarchitects.com
www.arniarchitects.com