© Whittam Cox Architects - Disclaimer:

This drawing is copyright of WCEC Group Ltd trading as Whittam Cox Architects, and shall not be reproduced nor used for any other purpose without the written permission of the Architects. This drawing must be read in conjunction with all other related drawings and documentation. It is the contractors responsibility to ensure full compliance with the Building Regulations. It is the contractors responsibility to check and verify all dimensions on site. Any discrepancies to be reported immediately. IF IN DOUBT ASK.
Materials not in conformity with relevant British or European Standards/Codes of practice or materials known to be deleterious to health & safety must not be used or specified on this project.

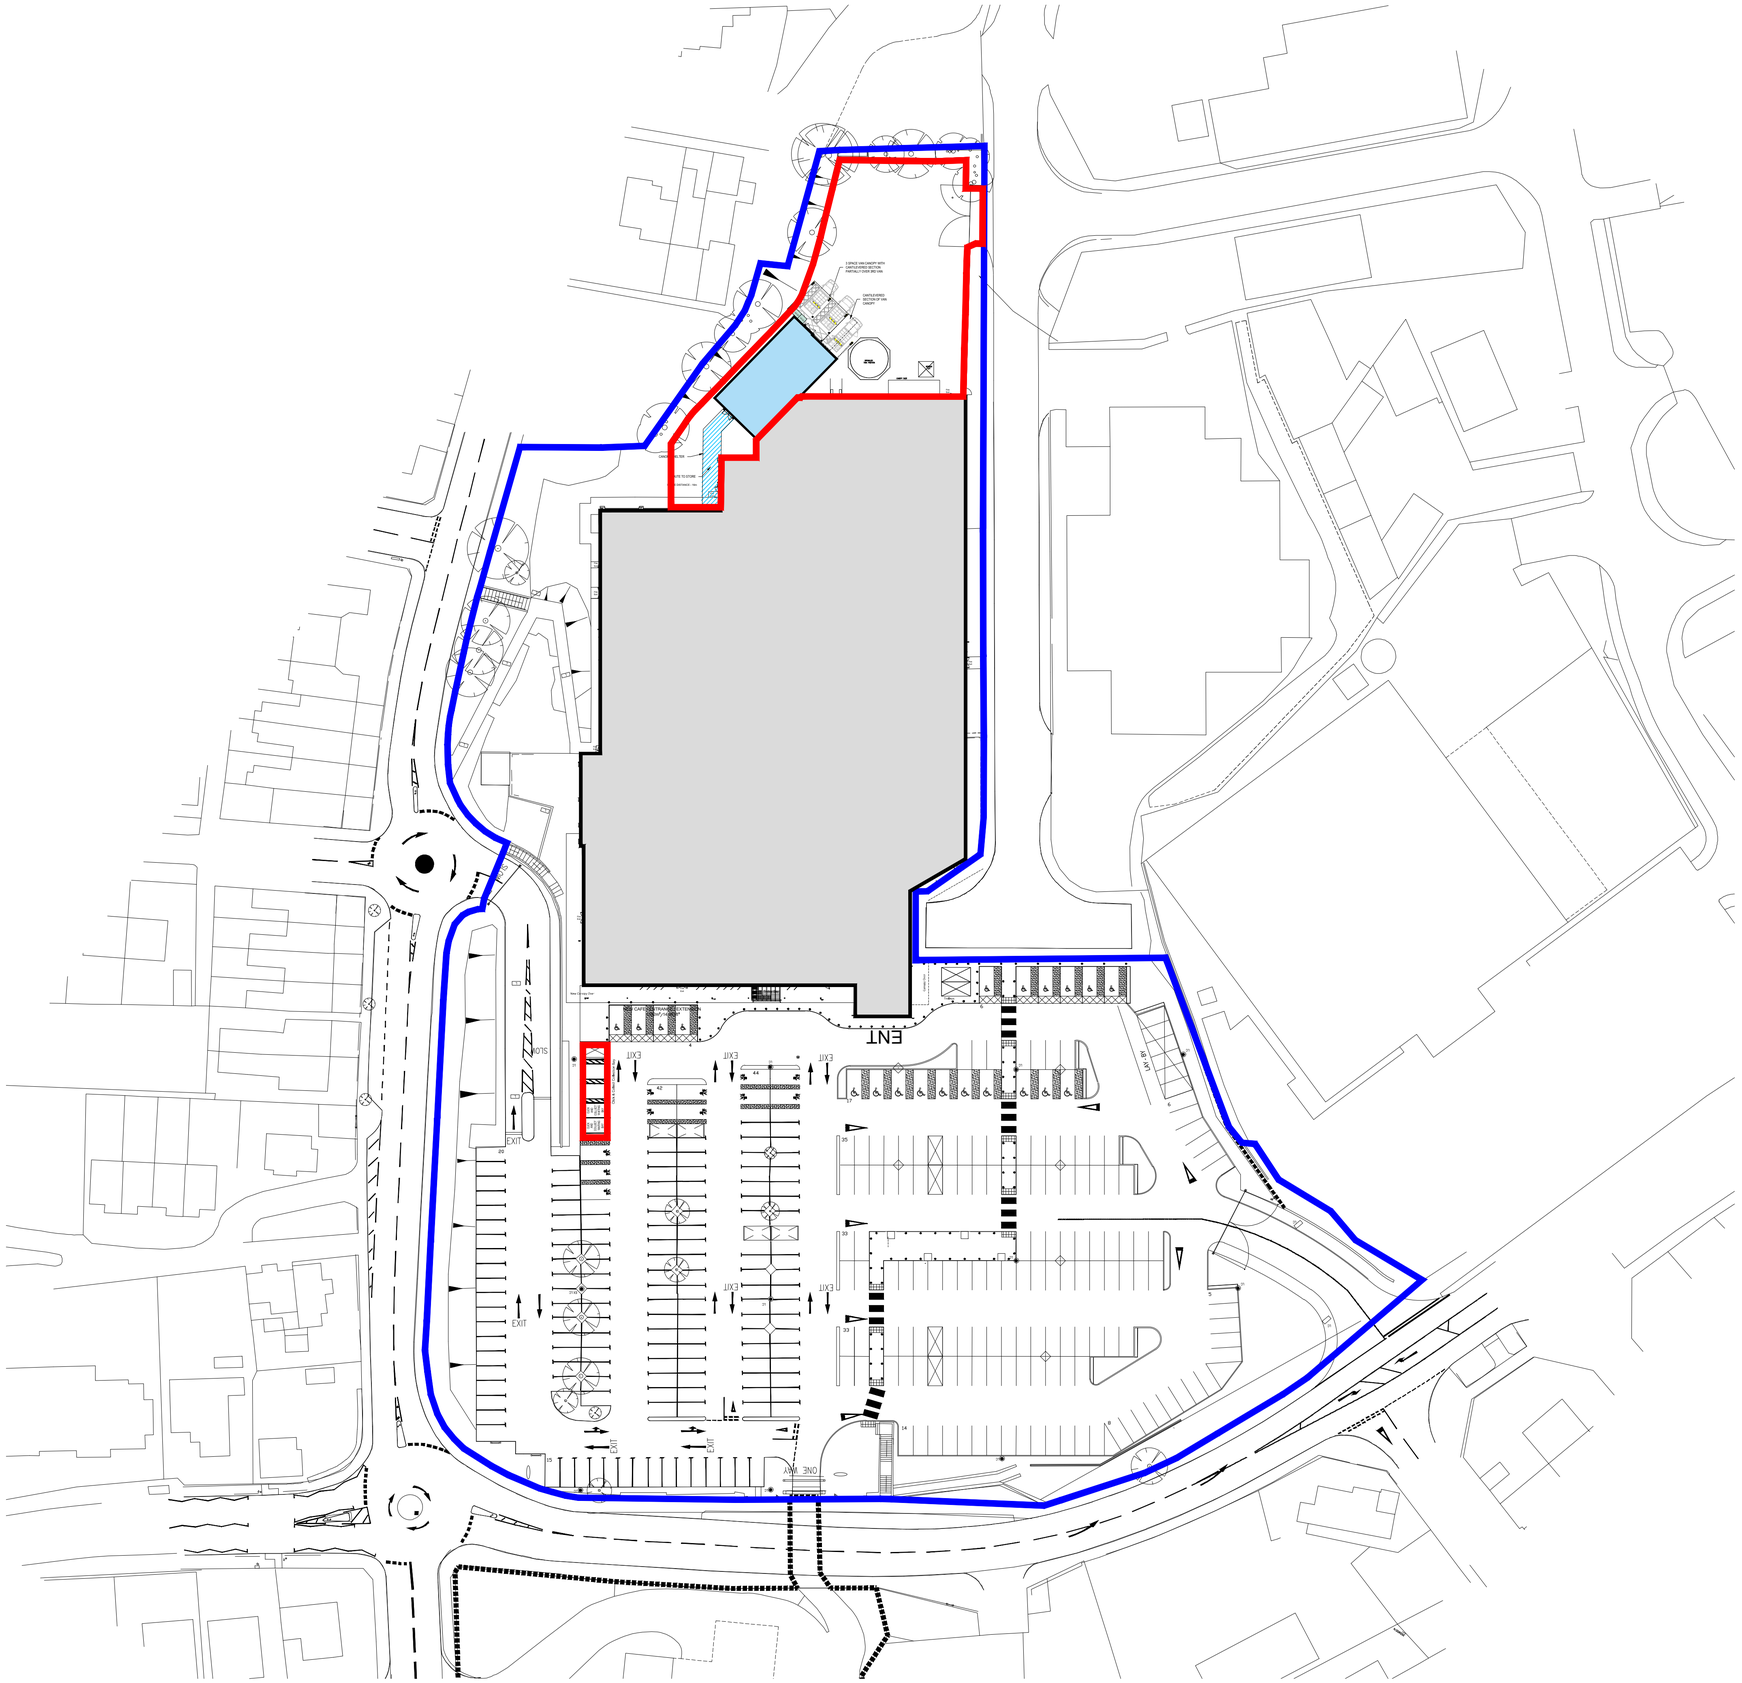

SCHEDULE OF INFORMATION:

ADDITIONAL ACCOMMODATION:

HOME SHOPPING	3,315 SqFt / 308 SqM
TOTAL	3,315 SqFt / 308 SqM

CAR PARK:
Approximate parking schedule

EXISTING SPACES = 320
inclusive of disabled bays and parent & child bays

PROPOSED SPACES = 319
inclusive of disabled bays and parent & child bays

No.	Date	Description	Drawn/Chkd By

CLIENT

Morrisons
Since 1899

PROJECT
251 LEEK
HOME SHOPPING

TITLE
PROPOSED SITE PLAN

DRAWING STATUS
PLANNING

DRAWN	CHECKED
LH	JG

SCALE 1:500

DATE JULY 2020

Whittam Cox ARCHITECTS
Chesterfield / 01246 260261
London / 020 3388 0019
Leeds / 0113 468 2450
whittamcox.com

JOB NO.	DRAWING NO.	REV
200312	PL_03	-