© Whittam Cox Architects - Disclaimer:

This drawing is copyright of WCEC Group Ltd trading as Whittam Cox Architects, and shall not be reproduced nor used for any other purpose without the written permission of the Architects. This drawing must be read in conjunction with all other related drawings and documentation. It is the contractors responsibility to ensure full compliance with the Building Regulations. [redacted] It is the contractors responsibility to check and verify all dimensions on site. Any discrepancies to be reported immediately. IF IN DOUBT ASK.
Materials not in conformity with relevant British or European Standards/Codes of practice or materials known to be deleterious to health & safety must not be used or specified on this project.

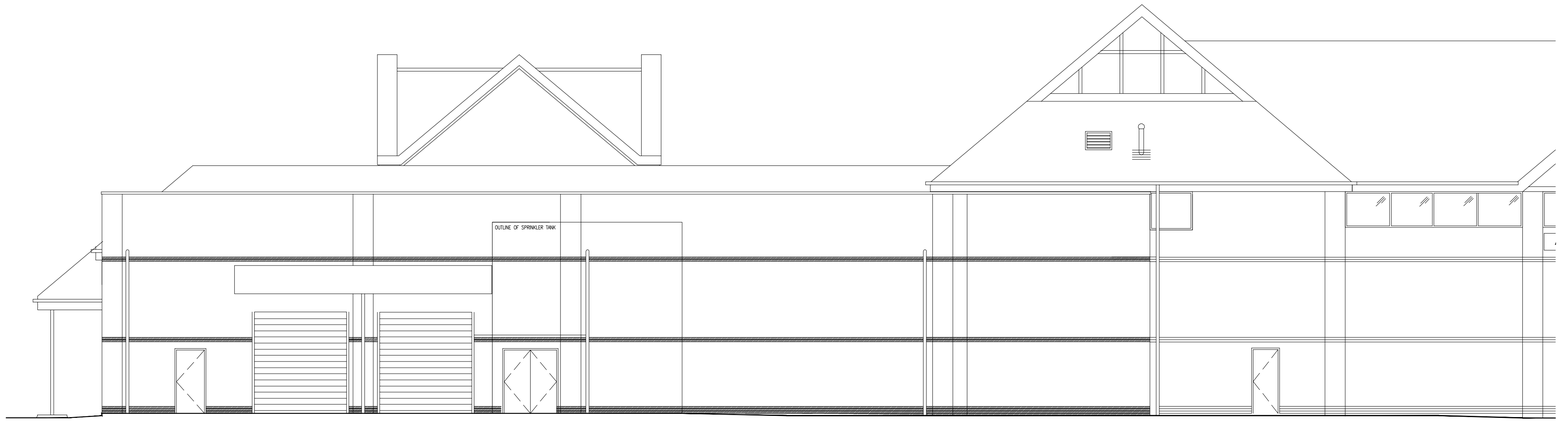

EXISTING ELEVATION A

0m 1 2 3 4 5 6 7 8 9 10
1:100

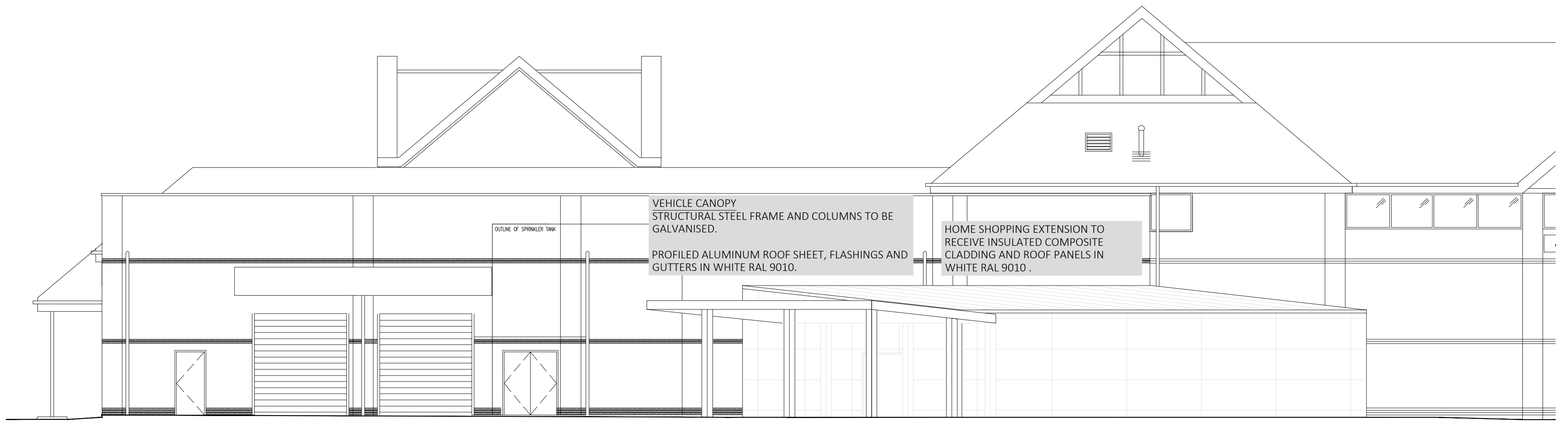

PROPOSED ELEVATION A

0m 1 2 3 4 5 6 7 8 9 10
1:100

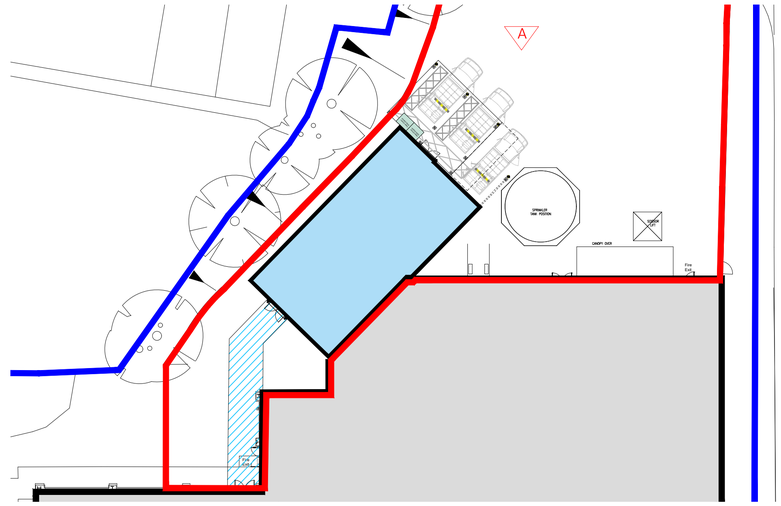

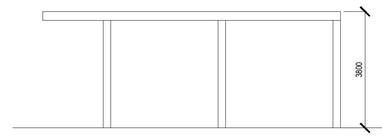

CANOPY FRONT ELEVATION

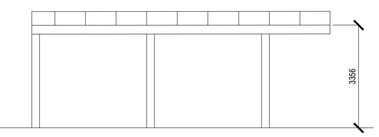

CANOPY REAR ELEVATION

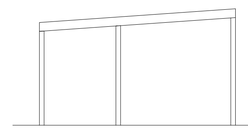

CANOPY SIDE ELEVATION

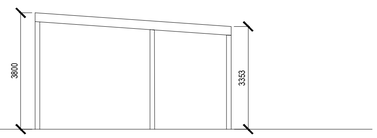

CANOPY SIDE ELEVATION

0m 1 2 3 4 5 6 7 8 9 10
1:100

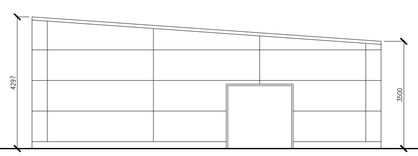

EXTENSION POD SIDE ELEVATION

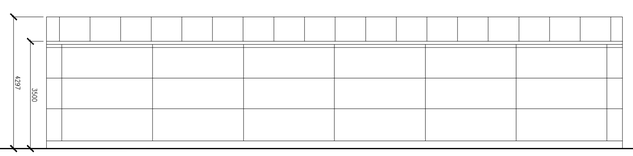

EXTENSION POD FRONT ELEVATION

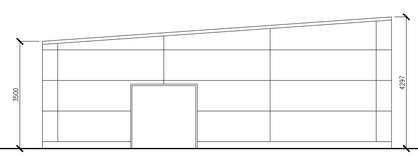

EXTENSION POD SIDE ELEVATION

0m 1 2 3 4 5 6 7 8 9 10
1:100

No.	Date	Description	Drwn/Chkd By

CLIENT

Morrisons Since 1899

PROJECT
251 LEEK
HOME SHOPPING

TITLE
EXISTING AND PROPOSED ELEVATIONS SHEET 1 OF 2

DRAWING STATUS
PLANNING

DRAWN	CG	CHECKED	JG
SCALE	1:100		
DATE	JULY 2020		

Whittam Cox ARCHITECTS
Chesterfield / 01246 260261
London / 020 3388 0019
Leeds / 0113 468 2450
whittamcox.com

JOB NO.	DRAWING NO.	REV
200312	PL_05	-