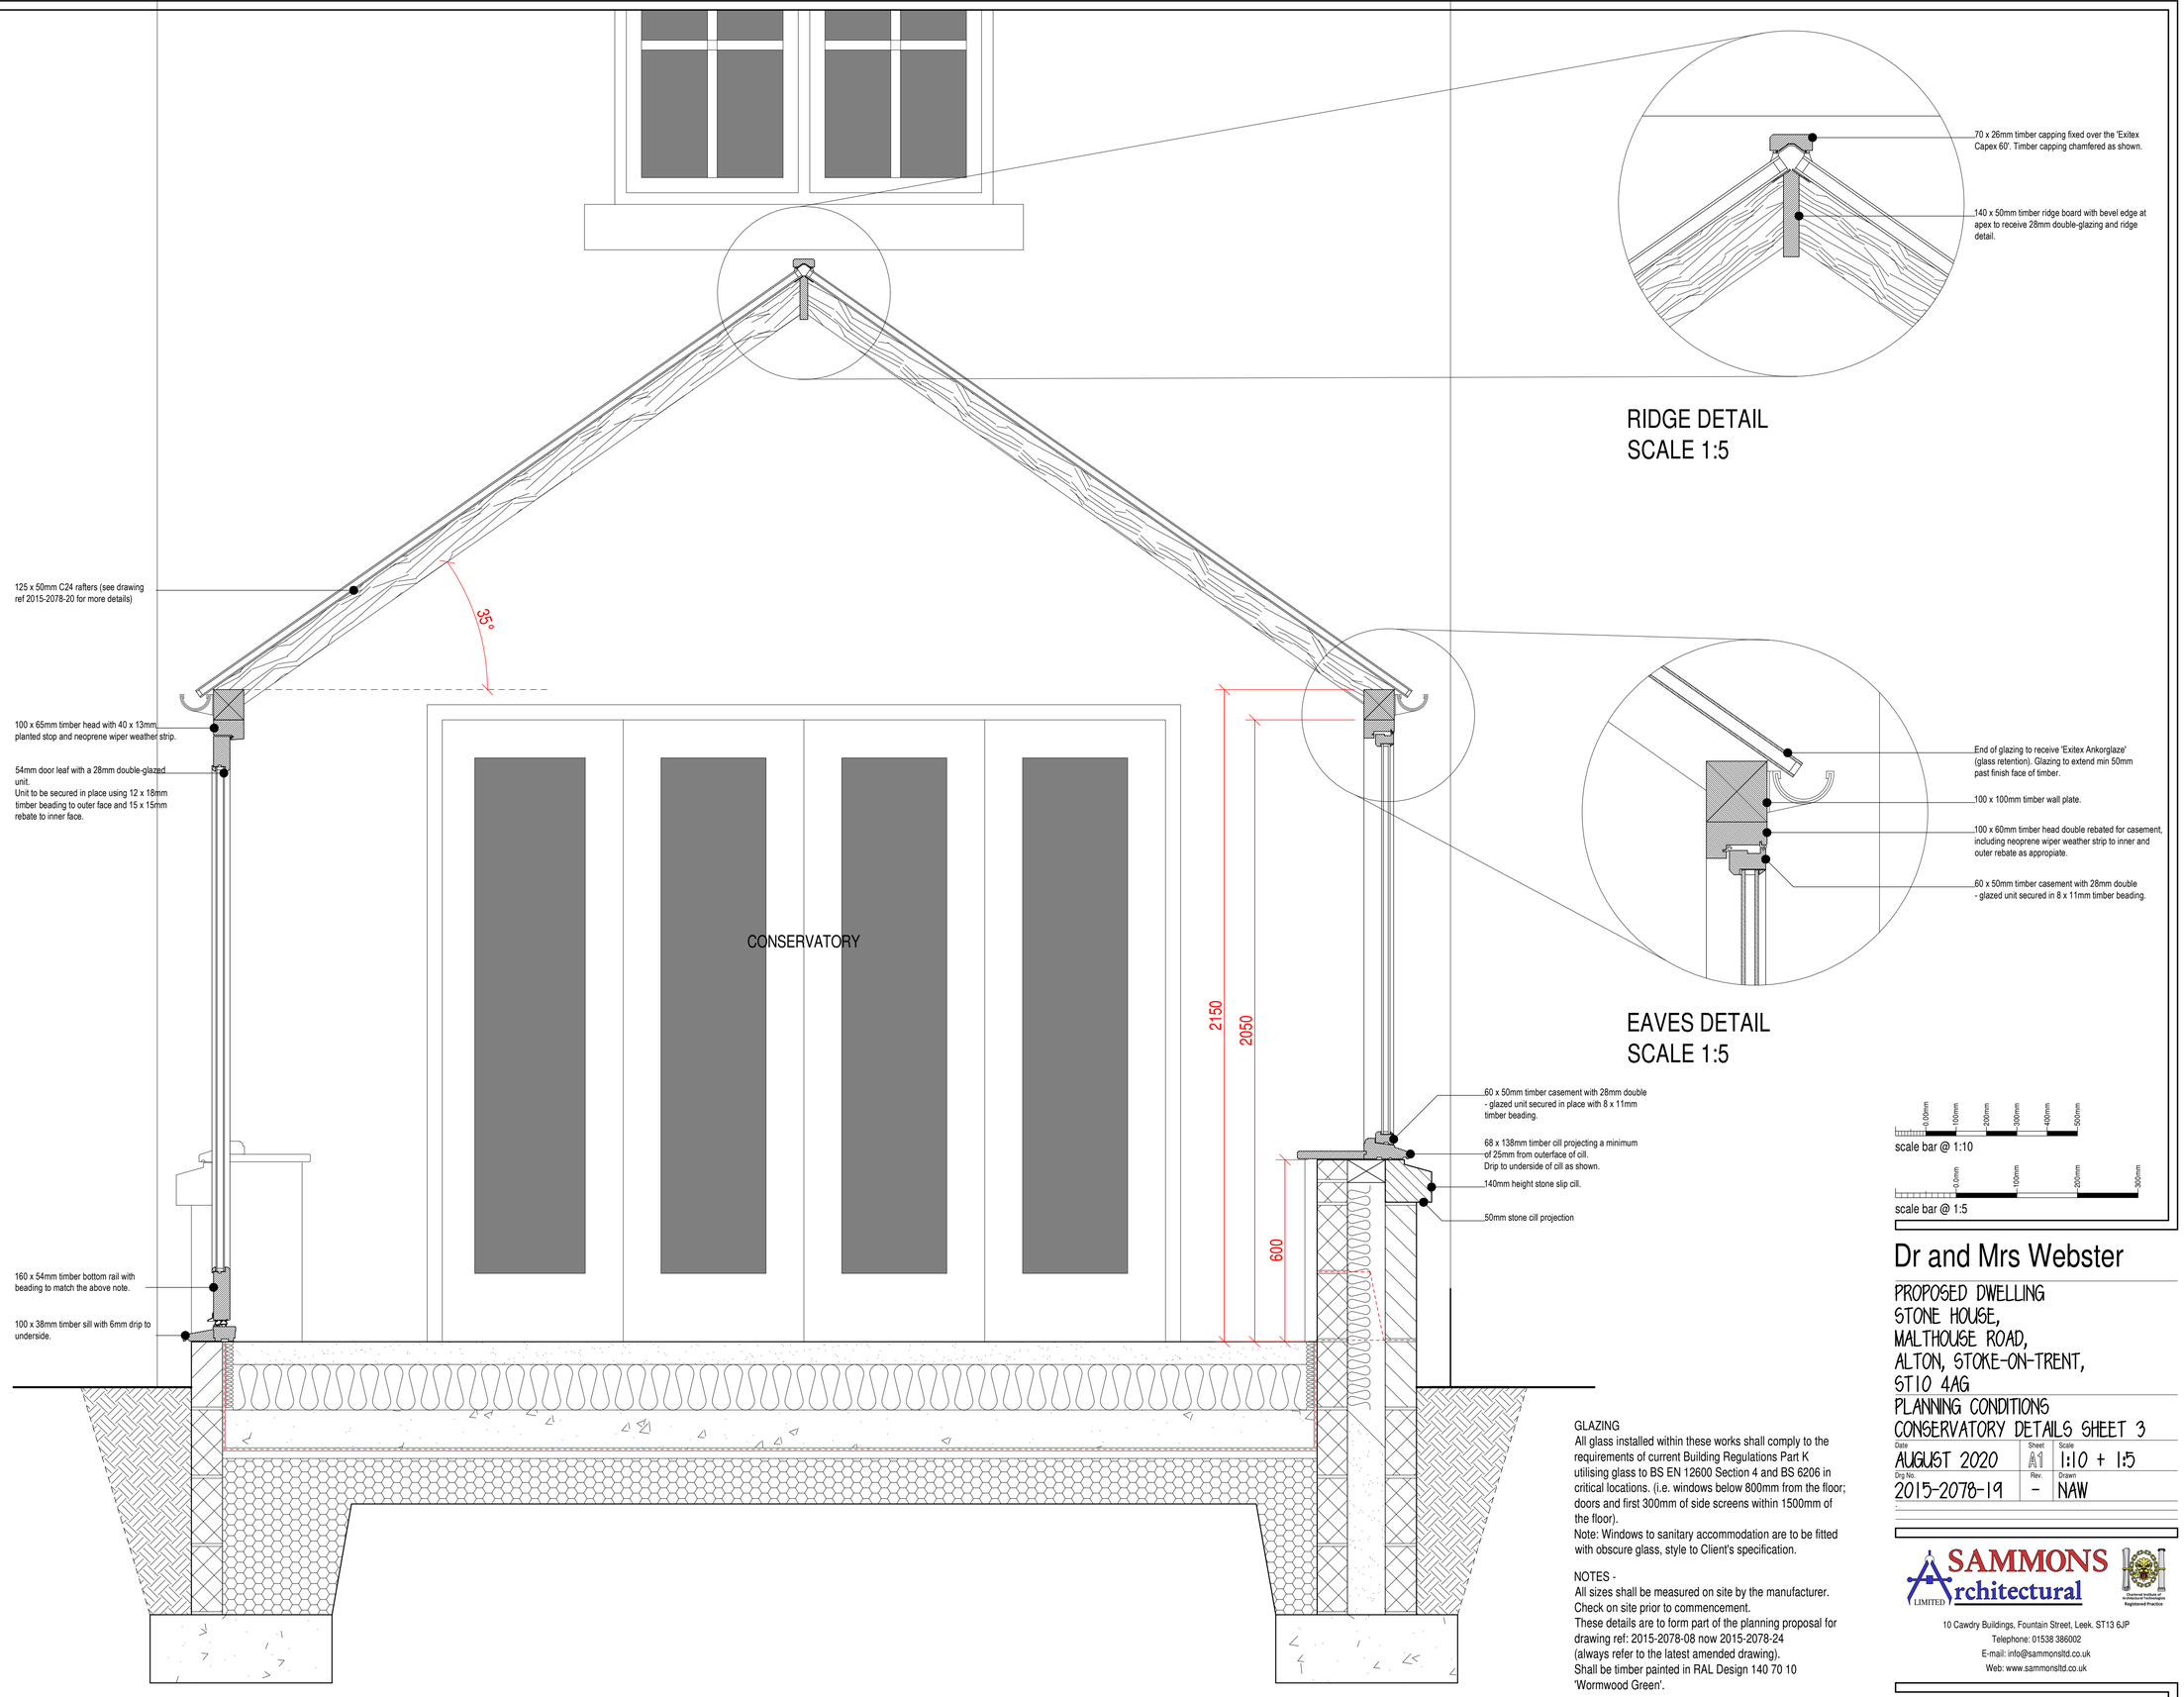

RIDGE DETAIL
SCALE 1:5

EAVES DETAIL
SCALE 1:5

GLAZING
All glass installed within these works shall comply to the requirements of current Building Regulations Part K utilising glass to BS EN 12600 Section 4 and BS 6206 in critical locations. (i.e. windows below 800mm from the floor; doors and first 300mm of side screens within 1500mm of the floor).
Note: Windows to sanitary accommodation are to be fitted with obscure glass, style to Client's specification.

NOTES -
All sizes shall be measured on site by the manufacturer. Check on site prior to commencement.
These details are to form part of the planning proposal for drawing ref: 2015-2078-08 now 2015-2078-24 (always refer to the latest amended drawing).
Shall be timber painted in RAL Design 140 70 10 'Wormwood Green'.

Dr and Mrs Webster

PROPOSED DWELLING
STONE HOUSE,
MALTHOUSE ROAD,
ALTON, STOKE-ON-TRENT,
ST10 4AG
PLANNING CONDITIONS
CONSERVATORY DETAILS SHEET 3

Date	Sheet	Scale
AUGUST 2020	A1	1:10 + 1:5
Drg No.	Rev.	Drawn
2015-2078-19	-	NAW

SAMMONS Architectural LIMITED
Chartered Institute of Architectural Technologists Registered Practice
10 Cawdry Buildings, Fountain Street, Leek. ST13 6JP
Telephone: 01538 386002
E-mail: info@sammonsltd.co.uk
Web: www.sammonsltd.co.uk

This drawing is copyright.
All dimensions must be checked prior to commencement.