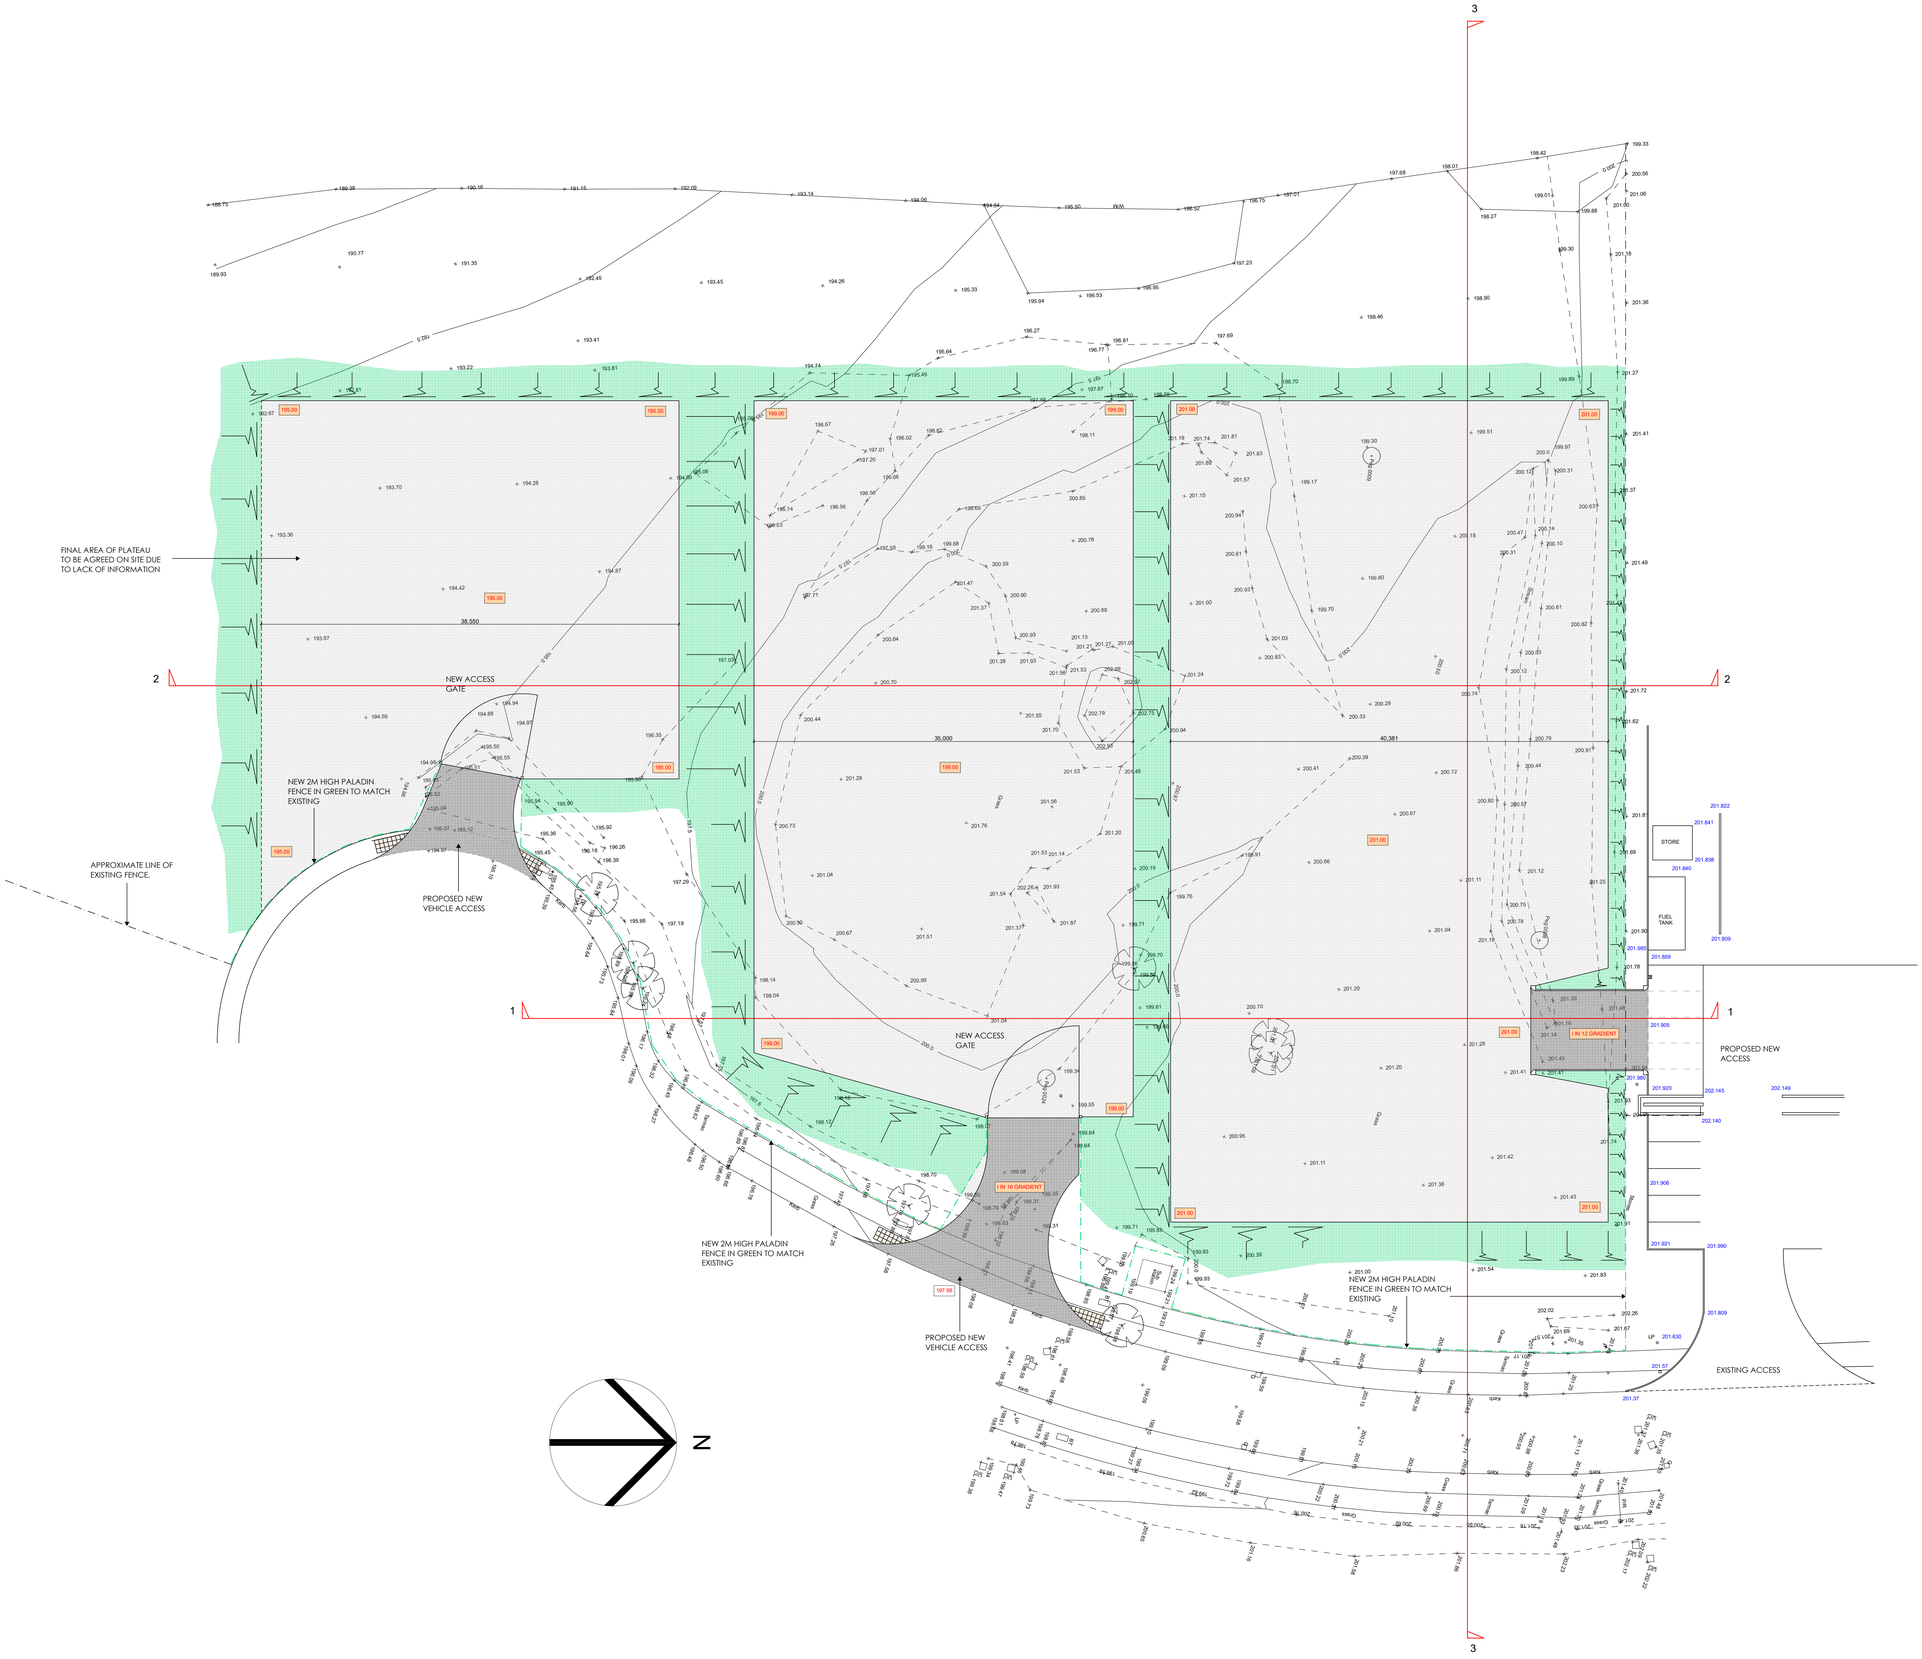

Rev ID	Date	Comment

wood goldstraw yorath
ARCHITECTS QUANTITY SURVEYORS CDM CO-ORDINATORS

Churchill House, Regent Road, Stoke on Trent, ST1 3RH.
Tel: 01782 208000 Fax: 01782 208712 E-mail: info@woodgoldstraw.co.uk
www.woodgoldstraw.co.uk

Client
LARK (STAFFS) LTD

Project
PROPOSED OPEN STORAGE

Scale	Issue Date
1:200	11/08/2020

Sheet Size	Drawn
A0	

Title
SCHEME C SITE PLAN

Drawing Number	Revision ID
4718-01-09	

CAD file path:
X:\0 PROJECTS\4718 MF Tyler Transport\4718-01 Change of Use to Open Storage\Design\ArchiCAD\OPEN STORAGE.pln

Copyright. Wood Goldstraw Yorath LLP

Contractors are to check all dimensions on site and refer any discrepancies to the Architect immediately. This drawing has been prepared for planning purposes only and to the best of our knowledge the original digital document is accurate at the stated scale. However, we cannot accept liability for the accuracy of third party data (OS mappings, topographical survey information, etc) used in the production of this document which we have relied upon in good faith. Key dimensions are noted for reference and any further specific dimensional information can be provided upon request.