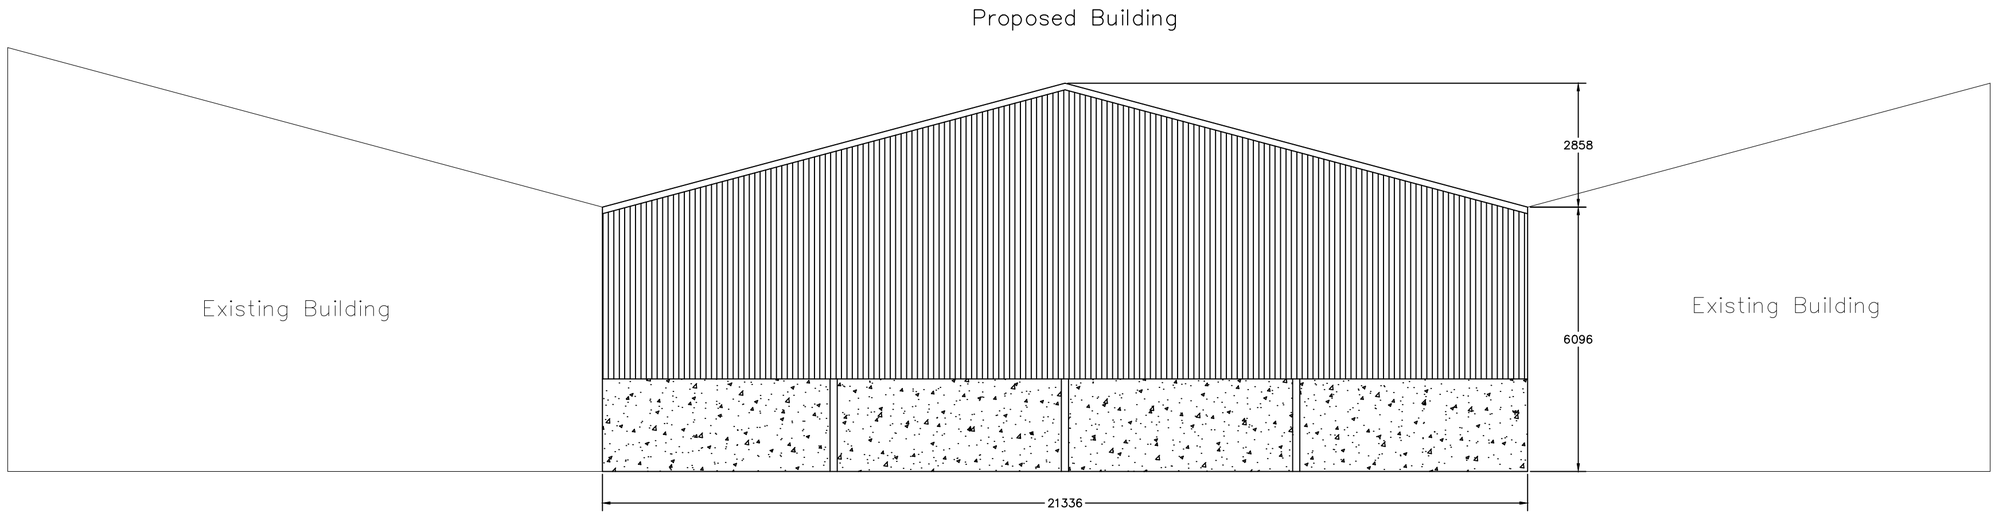



North West Gable Elevation

Roof sheeting to be natural colour fibre cement sheeting

Vertical cladding to be box profile steel sheeting, coloured Slate Blue (18B29) – re–used off existing building

Below cladding to be shuttered walling

All dimensions shown in mm

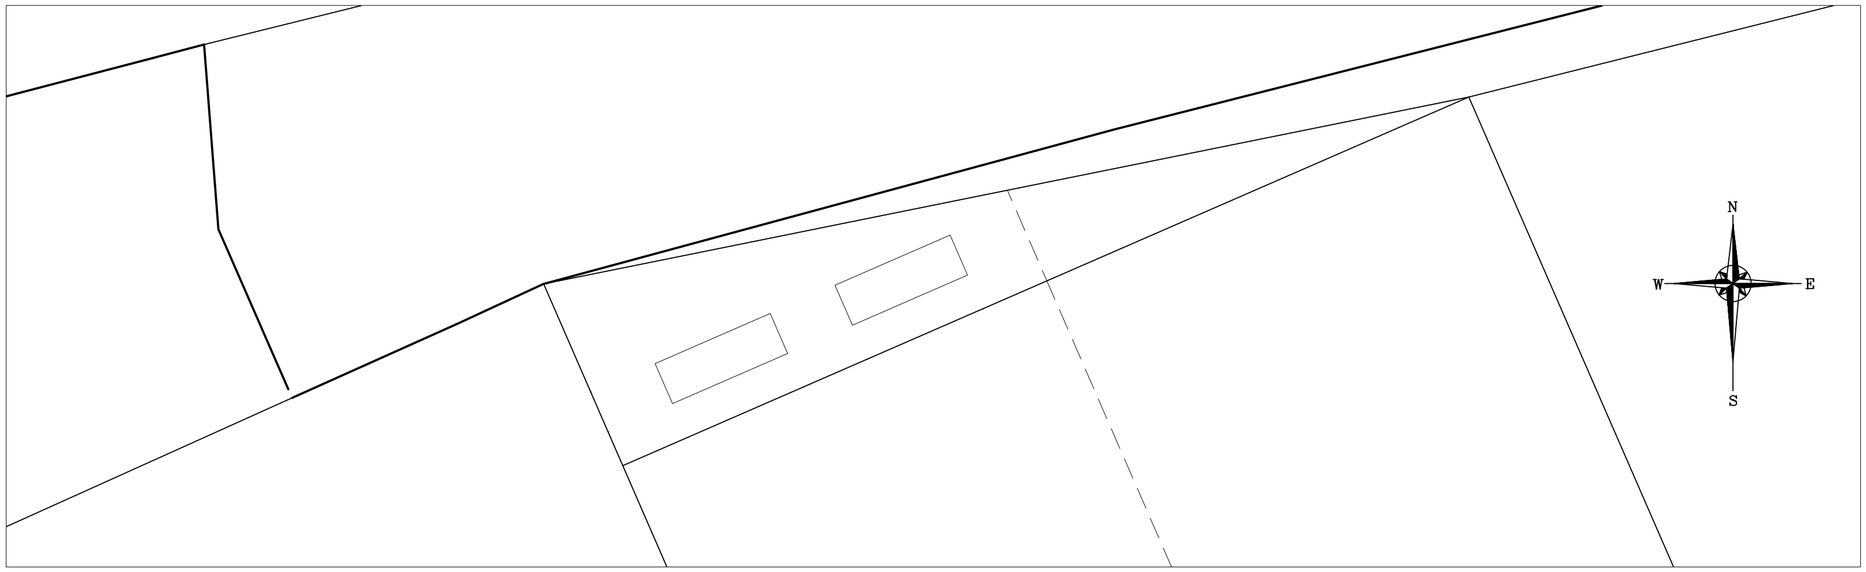

Rev.	Revision Description	Drn	Chkd	Appd	Date

© Copyright

A & H Structures Ltd

Narlow Works, Thorpe, ASHBOURNE. DE6 2AT
Tel: 01335 350419 Fax: 01335 350533

Client:
K W & S A Burton
Yew Tree Farm, Cheddleton Heath,
Leek, ST13 7DX

Project:
Proposed Agricultural Building

Title:
Elevation Details

Drawn by: Joanne Harrison	Designed by:	Checked:
Date: 21.08.20	Index No.:	Approved:

Scales: 1:100 @ A2

Drawing No: 1407–003 Revision