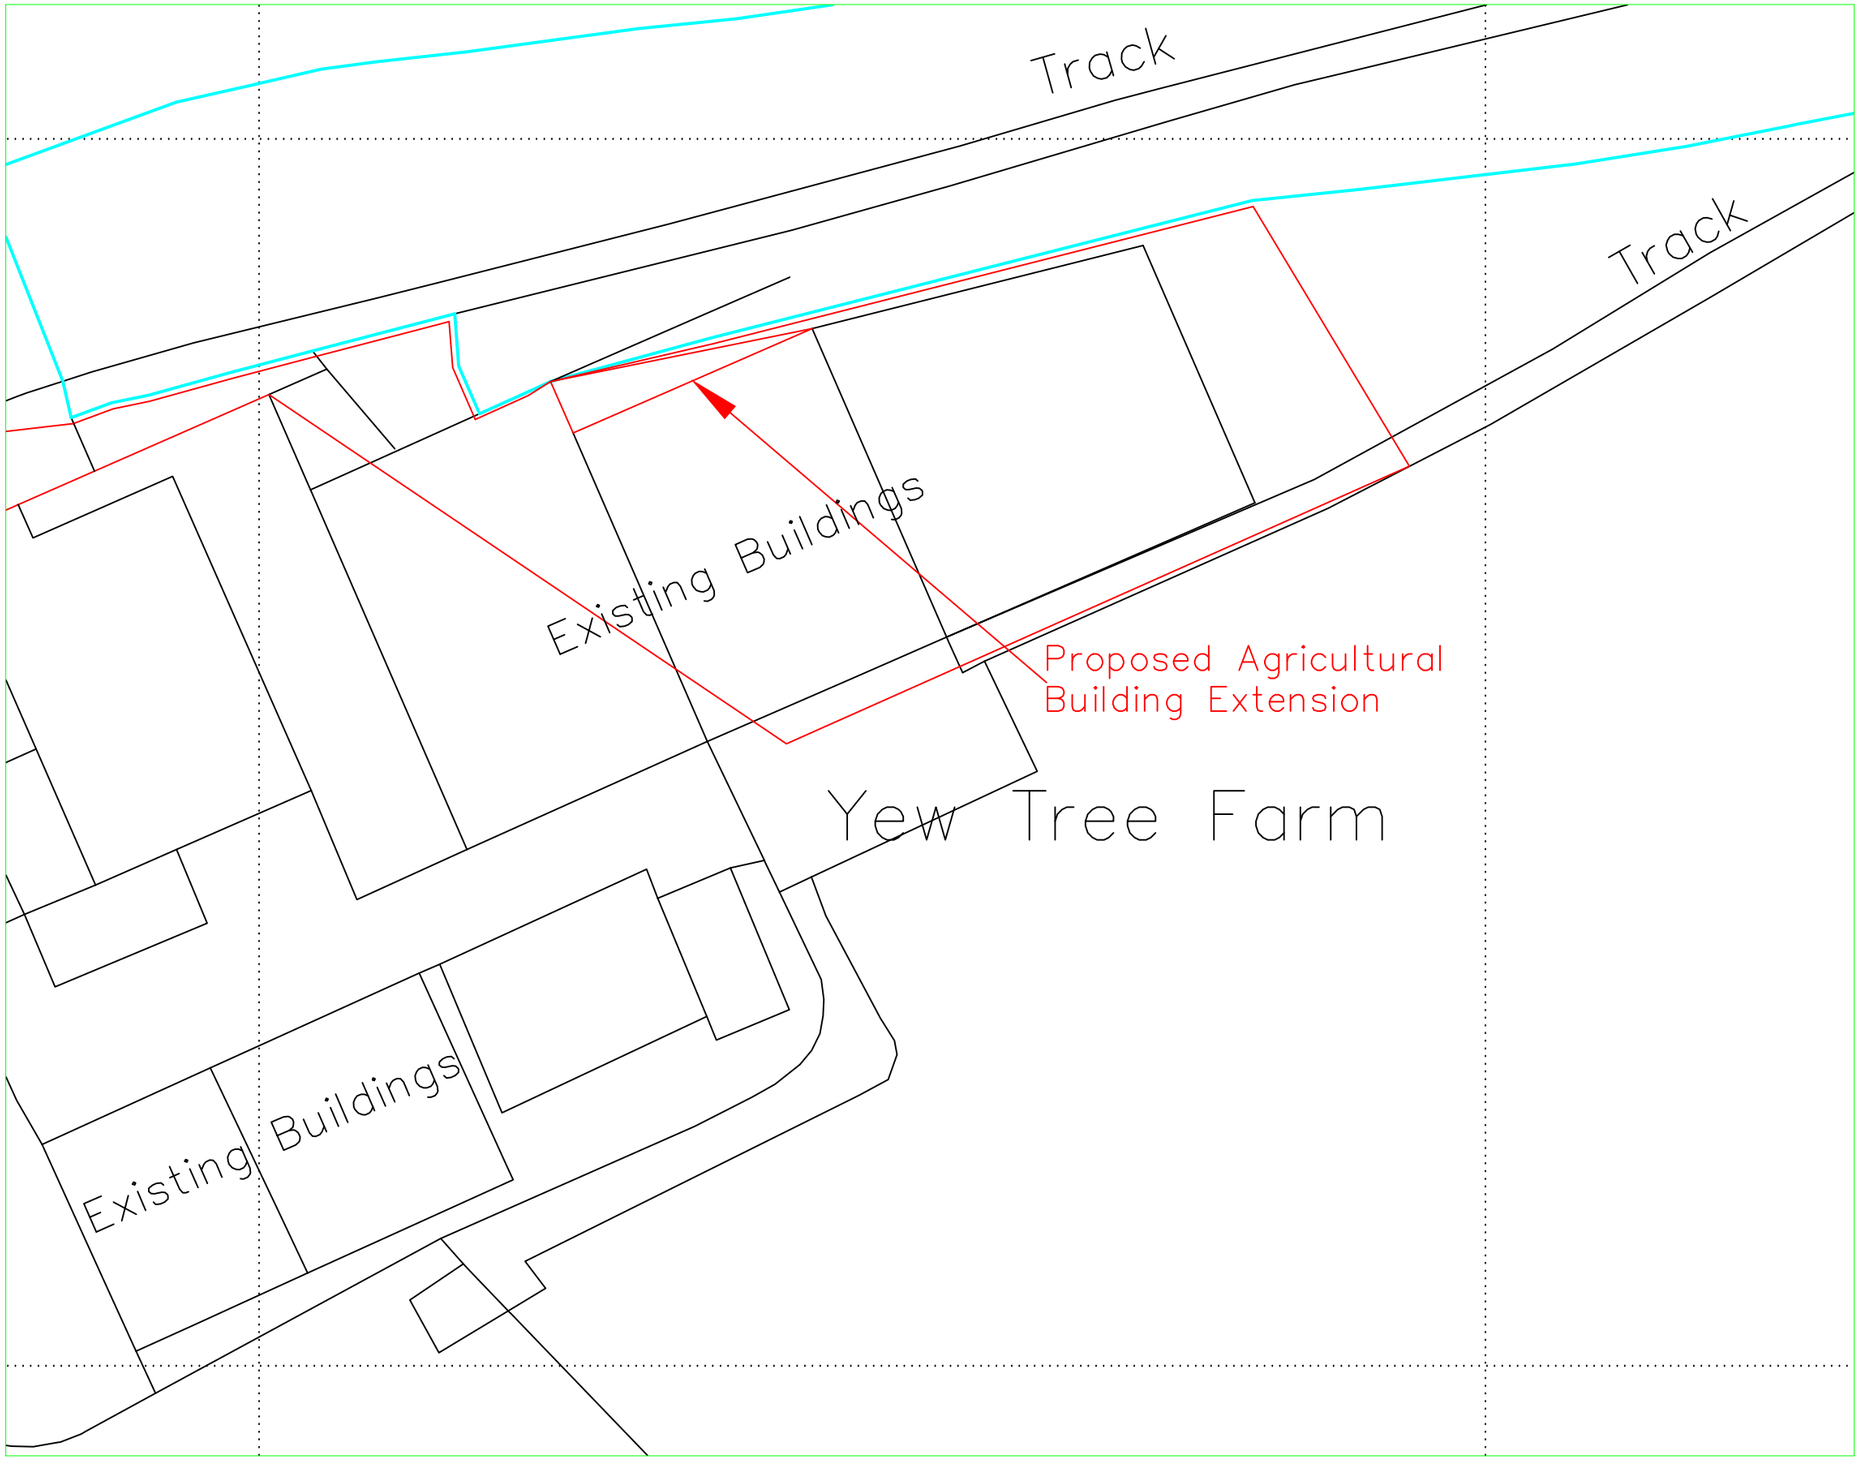
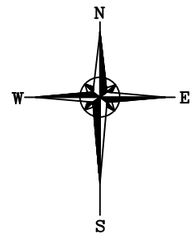



Reproduced from Ordnance Survey digital map data, 1:2500 scale, by permission of Ordnance Survey on behalf of The Controller of Her Majesty's Stationery Office.
© Crown copyright.
All rights reserved.
Licence Number: 100046980

| Rev. | Revision Description | Drn | Chkd | Appd | Date |
|---|---|---|---|---|---|

© Copyright

A & H Structures Ltd
Narlow Works, Thorpe, ASHBOURNE. DE6 2AT
Tel: 01335 350419 Fax: 01335 350533

Client:
K W & S A Burton
Yew Tree Farm, Cheddleton Heath,
Leek, ST13 7DX

Project:
Proposed Agricultural
Building Extension

Title:
Block Plan

| Drawn by: | Designed by: | Checked: |
|---|---|---|
| Joanne Harrison | | |
| Date: 21.08.20 | Index No.: | Approved: |

Scales: 1:500 @ A3

Drawing No: 1407–002 Revision