
ROB*ert* L FORD

private architectural practitioner and rural development consultant


PARKSIDE PARK ROAD LEEK STAFFORDSHIRE ST13 8JT

roblford@btopenworld.com / 01538 398290 / 07969 68 68 86

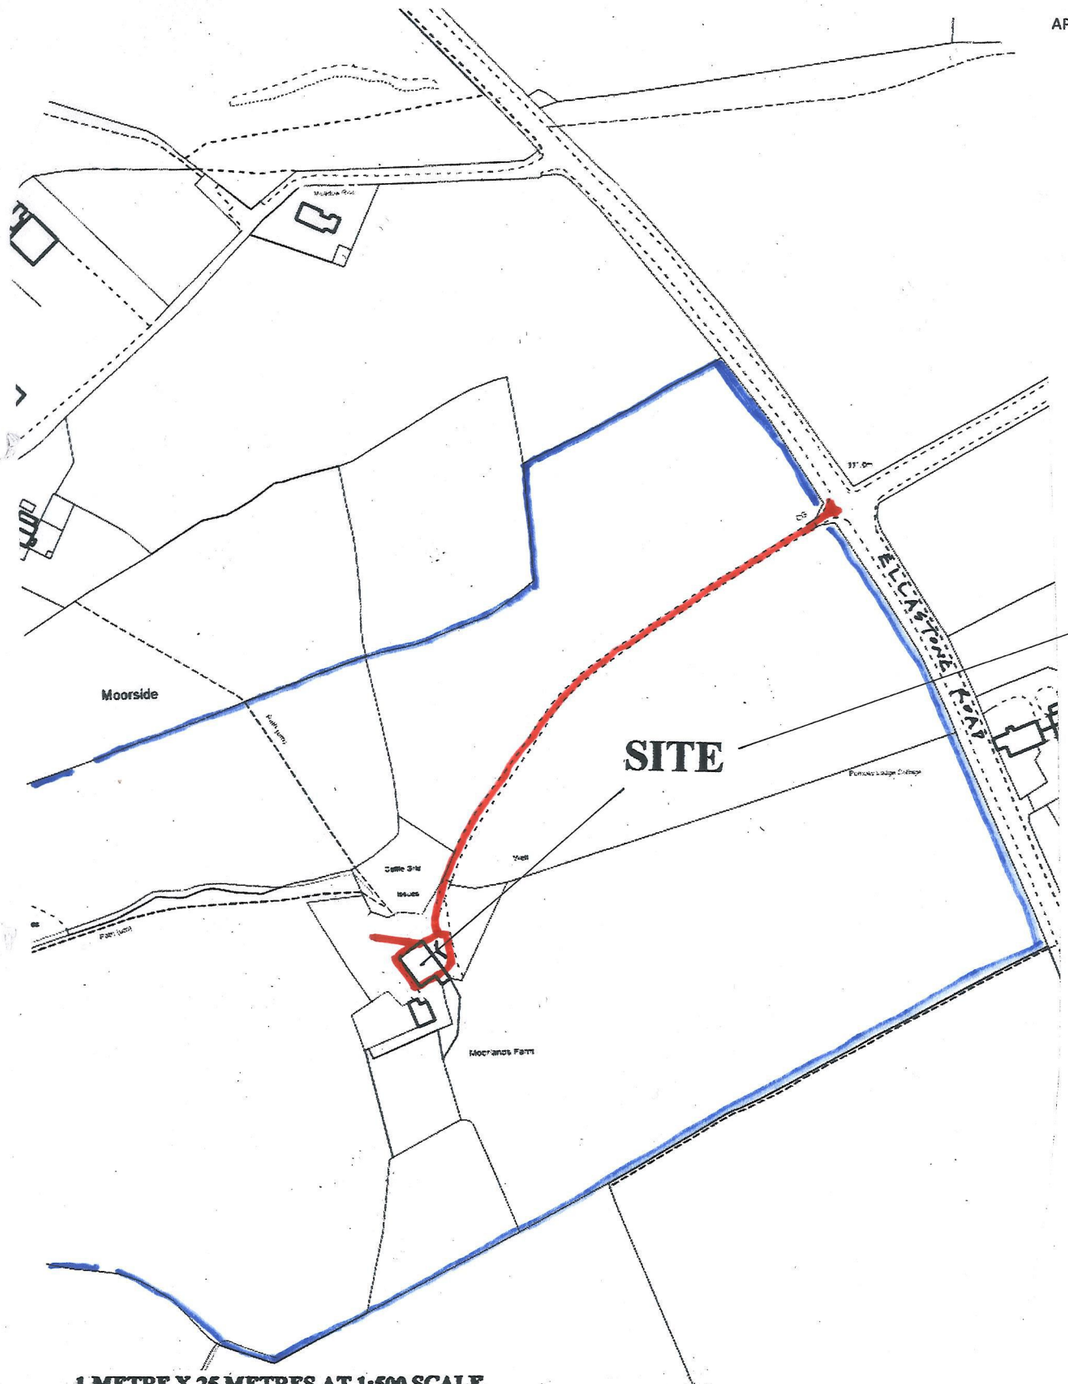

1 METRE X 25 METRES AT 1:500 SCALE

10 METRES X 20 METRES X 10 AT 1:2500 SCALE

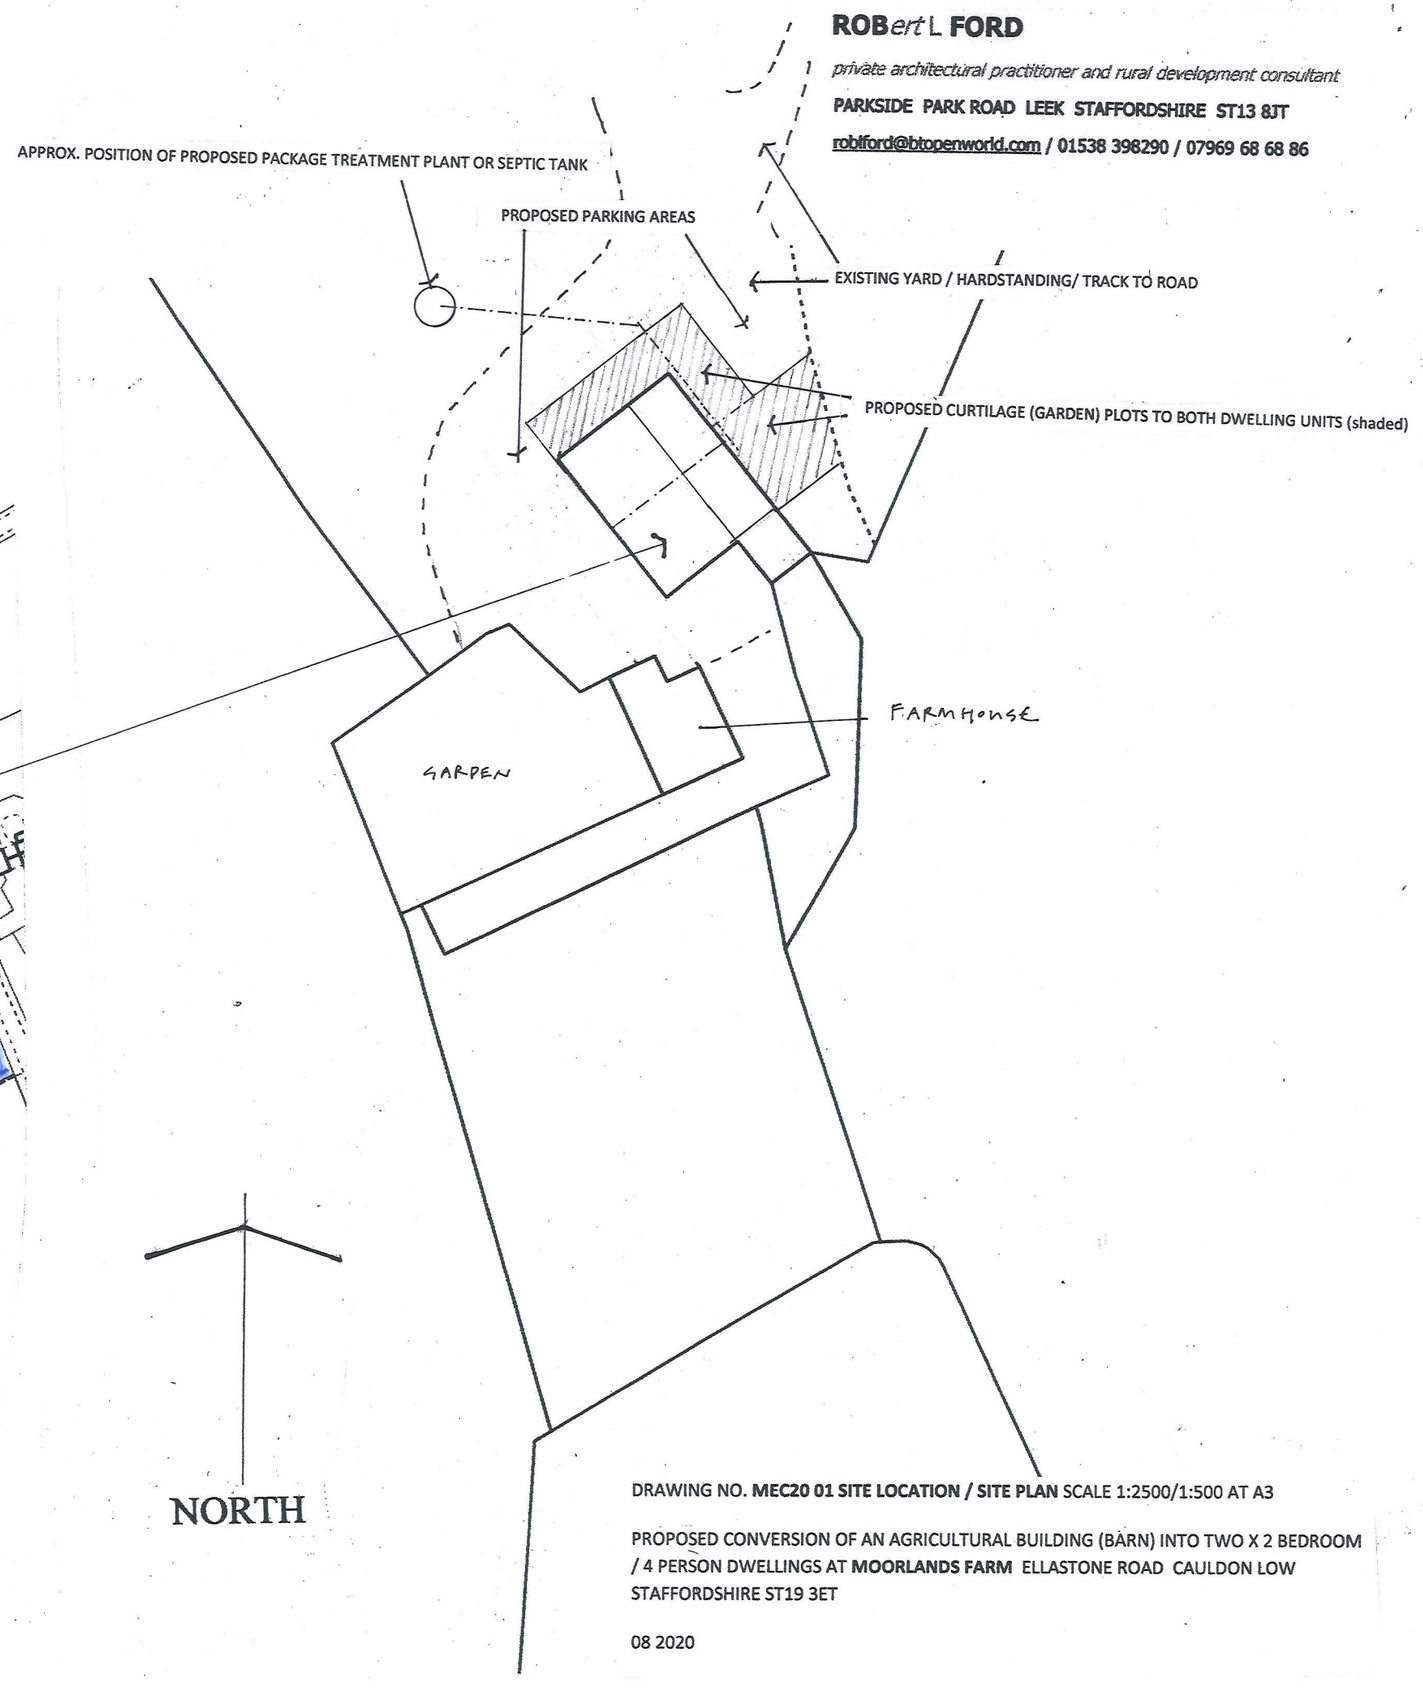

DRAWING NO. **MEC20 01 SITE LOCATION / SITE PLAN** SCALE 1:2500/1:500 AT A3

PROPOSED CONVERSION OF AN AGRICULTURAL BUILDING (BARN) INTO TWO X 2 BEDROOM / 4 PERSON DWELLINGS AT **MOORLANDS FARM** ELLASTONE ROAD CAULDON LOW STAFFORDSHIRE ST19 3ET

08 2020