

ROBert L FORD

private architectural practitioner and rural development consultant


PARKSIDE PARK ROAD LEEK STAFFORDSHIRE ST13 8JT

robiford@btopenworld.com / 01538 398290 / 07969 68 68 86

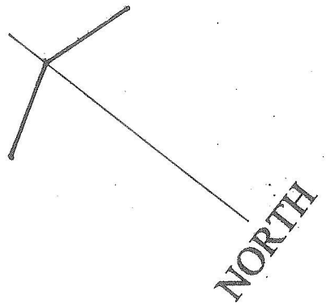


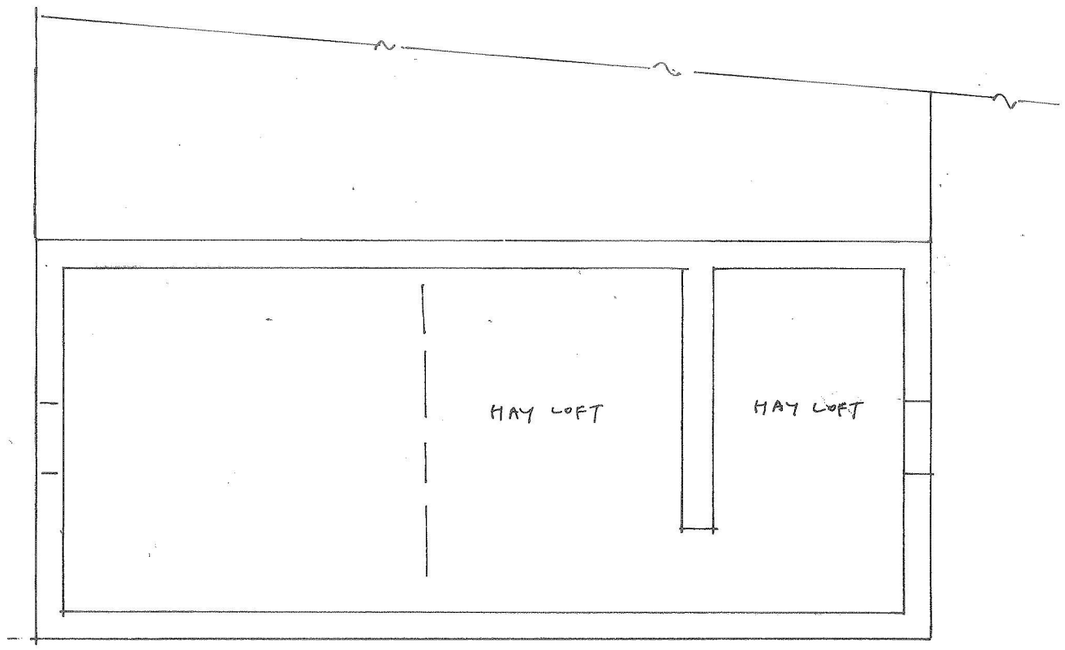


FIRST

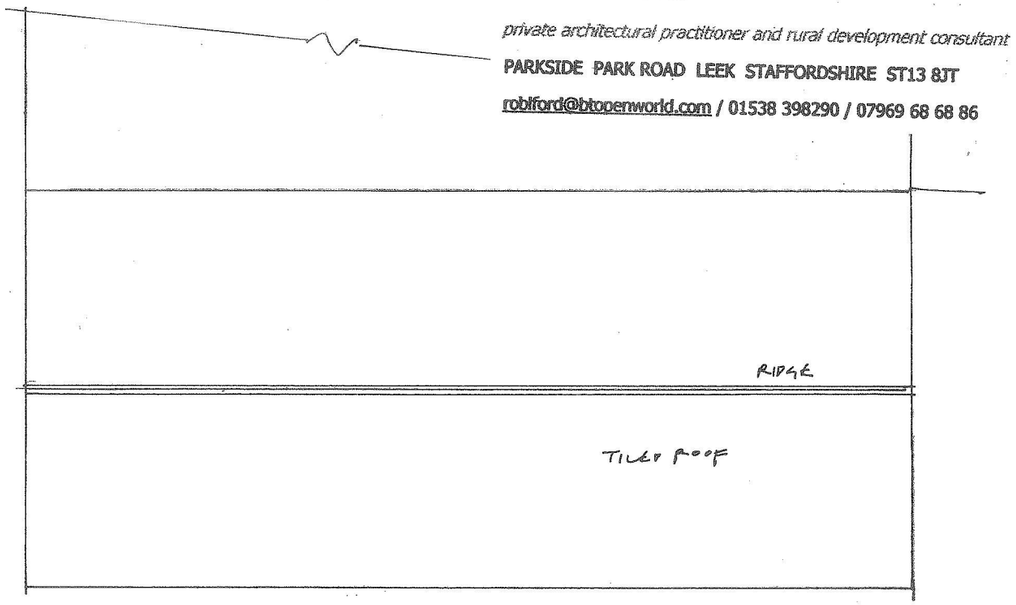

ROOF PLAN

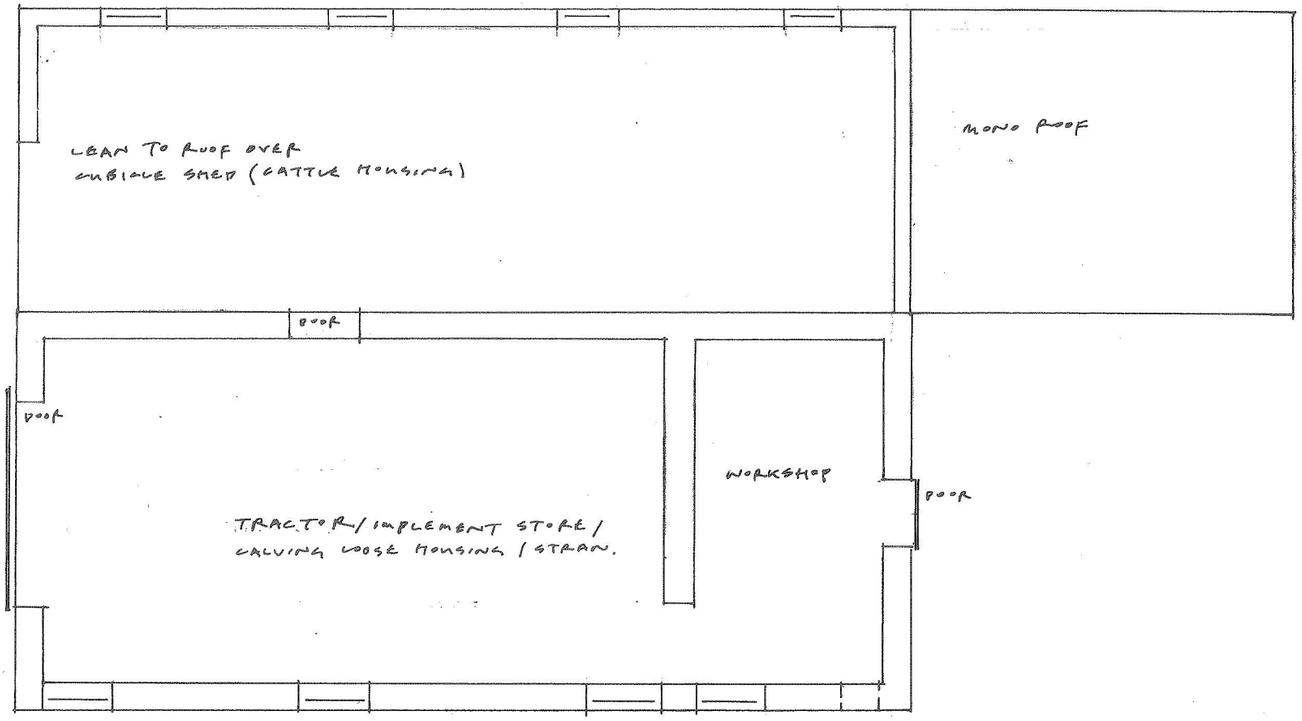

GROUND

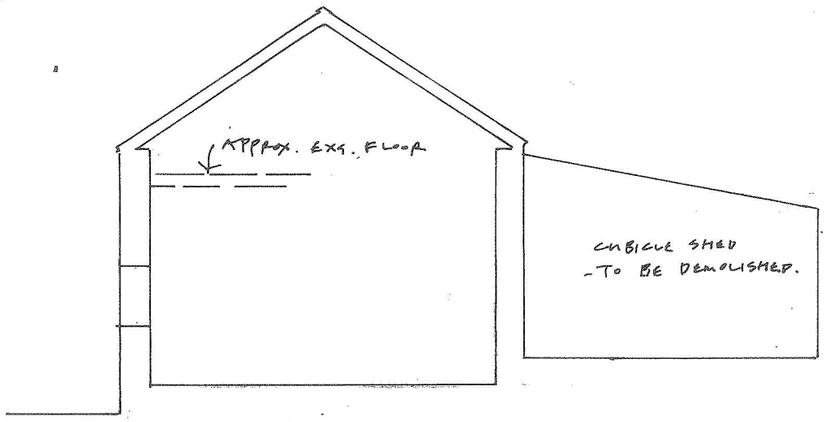

SECTION

1 METRE X 5 METRES AT 1:100 SCALE

DRAWING NO. MEC20 02 FLOOR PLANS AS EXISTING SCALE 1:100 AT A3

PROPOSED CONVERSION OF AN AGRICULTURAL BUILDING (BARN) INTO TWO X 2 BEDROOM / 4 PERSON DWELLINGS AT MOORLANDS FARM ELLASTONE ROAD CAULDON LOW STAFFORDSHIRE ST19 3ET

08 2020