ROB*ert* L. FORD

private architectural practitioner and rural development consultant

PARKSIDE PARK ROAD LEEK STAFFORDSHIRE ST13 8JT

roblford@btopenworld.com / 01538 398290 / 07969 68 68 86

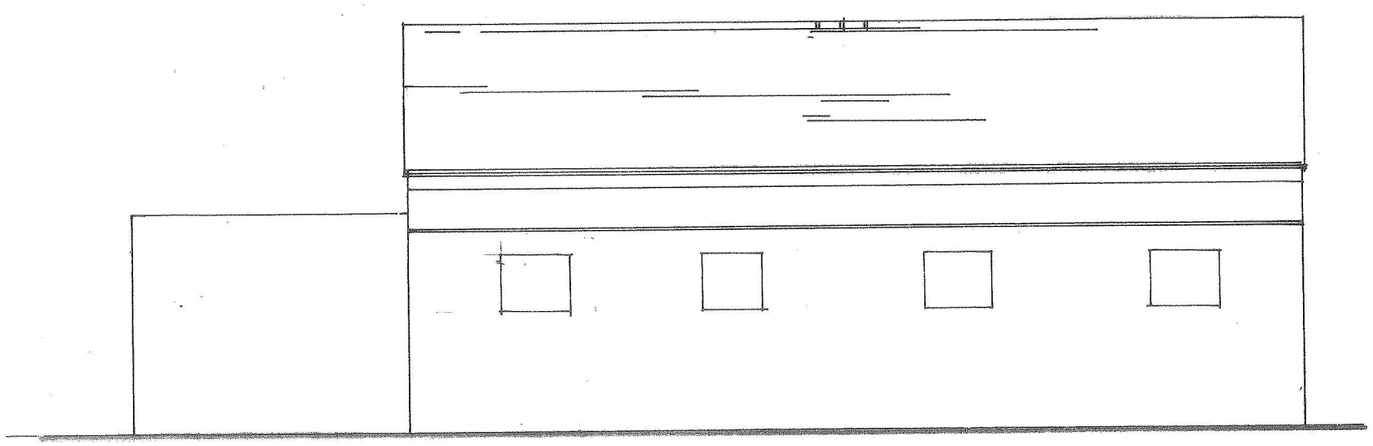

NORTH EAST

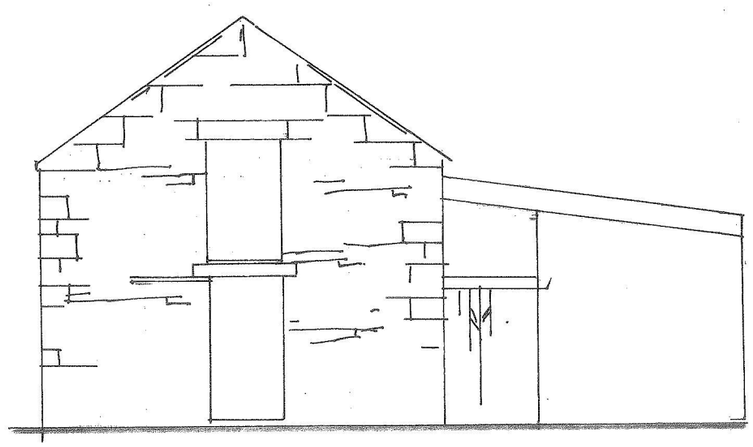

SOUTH EAST

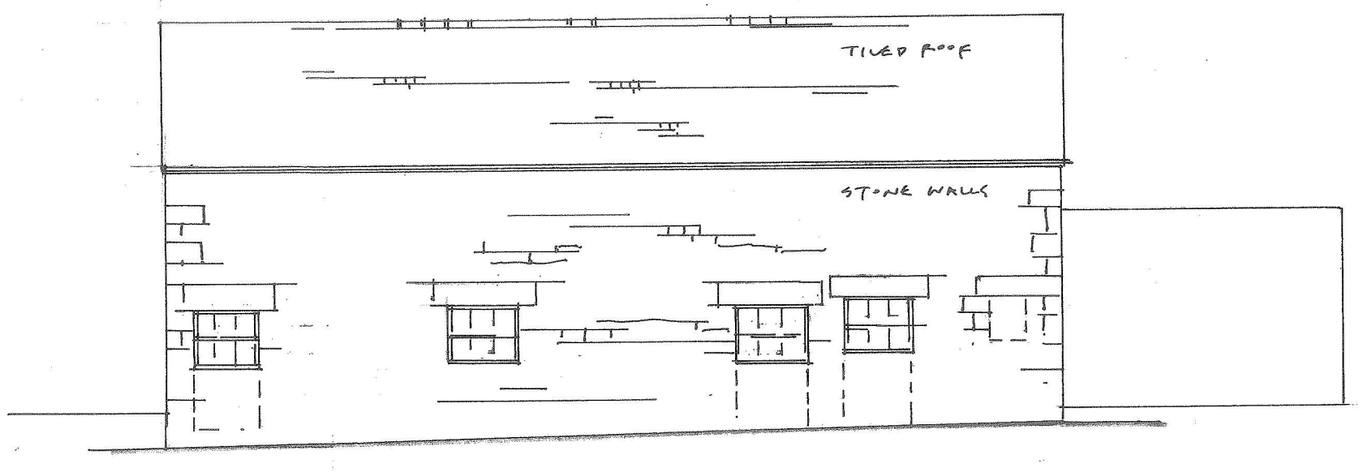

SOUTH WEST

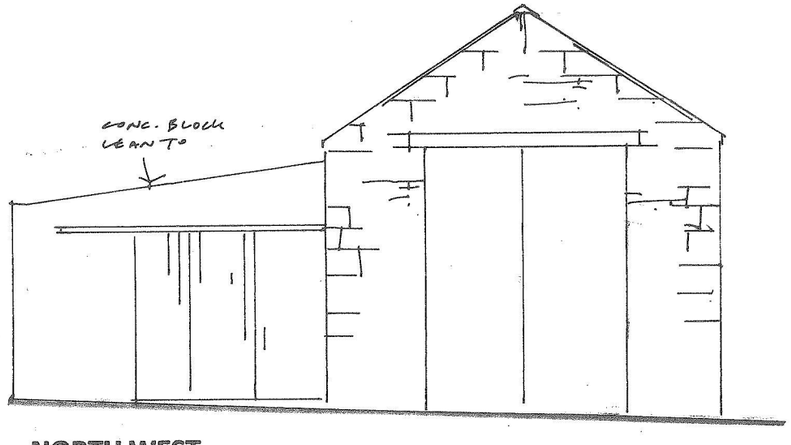

NORTH WEST

1 METRE X 5 METRES AT 1:100 SCALE

DRAWING NO. MEC20 03 ELEVATIONS AS EXISTING SCALE 1:100 AT A3

PROPOSED CONVERSION OF AN AGRICULTURAL BUILDING (BARN) INTO TWO X 2 BEDROOM / 4 PERSON DWELLINGS AT MOORLANDS FARM ELLASTONE ROAD CAULDON LOW STAFFORDSHIRE ST19 3ET

08 2020