




Front Elevation

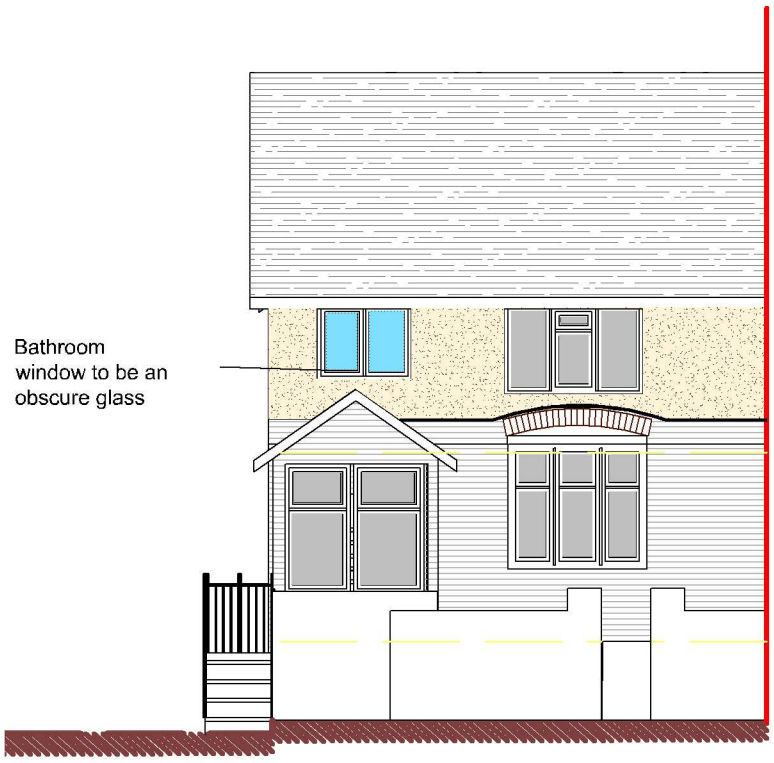

Rear Elevation

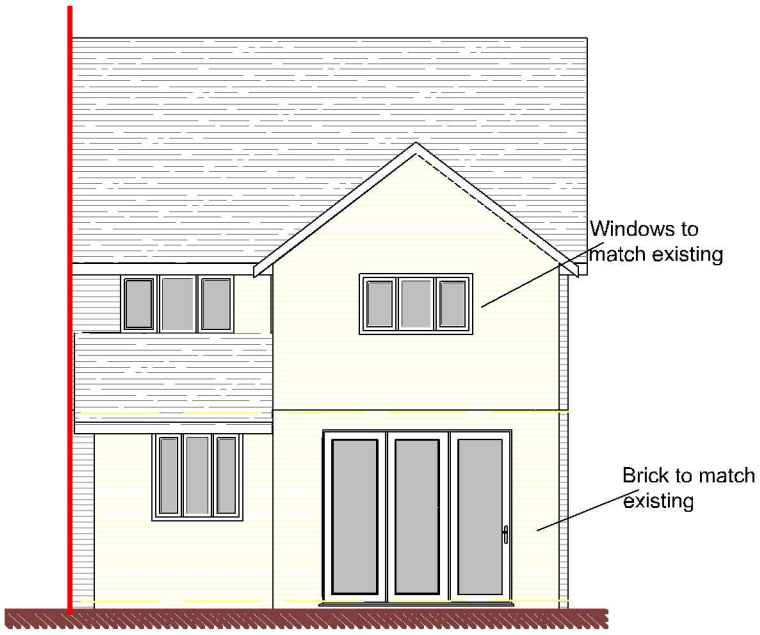


Side Elevation

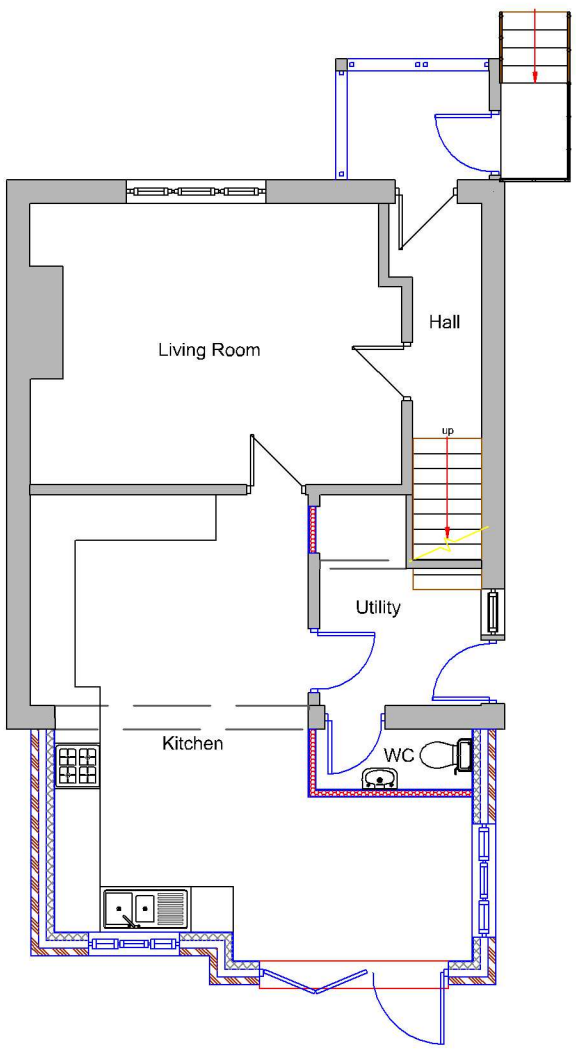

Ground Floor Plan

Scale (Metres)

0 1 2 3 4 5

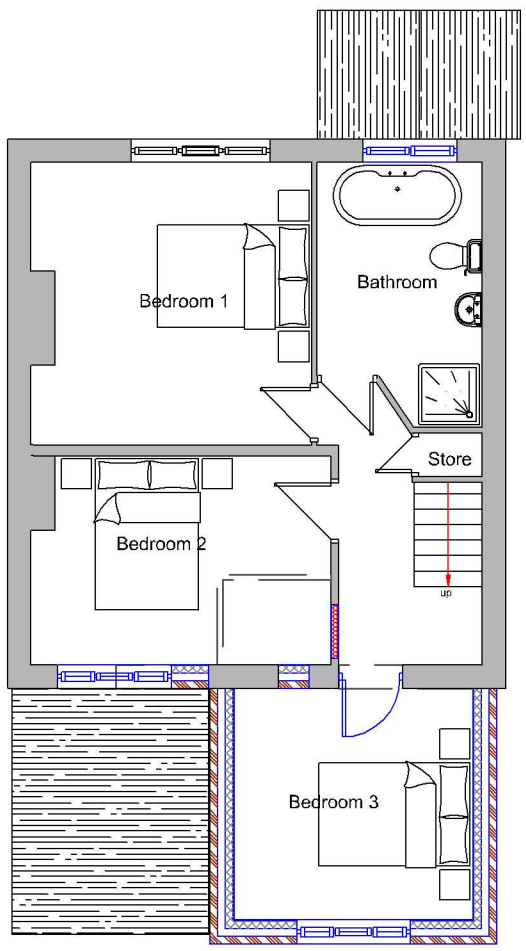

First Floor Plan

DBD Architectural Consultancy Ltd ©2020

1. Copyright is vested with DBD Architectural Consultancy Ltd.

2. All dimensions to be checked on site before proceeding.

3. Contractor to check/adjust dimensions of new work to suit existing conditions.
Do not assume existing structure or details are plumb, square or level.

4. Contractor must notify the architect of any discrepancies before proceeding.

5. All drawings to be read in conjunction with all other consultants drawings and specs.

Rev	Date	Description
B	10.08.20	Amendments made as per clients comments
A	06.08.20	Amendments made as per clients comments

DBD Architectural Consultancy

DBD Architectural Consultancy Ltd
50 Broad Street, Leek,
Staffordshire, ST13 5NS
01538 383118
mail@dbdconsultants.co.uk
www.dbdconsultants.co.uk

Mr Lovatt
141 Cheadle Road
Cheddleton
SK8 5HL
Client

Rear Extension
Project

Title
Plans as Existing

Stage: Planning
Size: A3
Scale: 1:100
Date: 10.07.2020
Job No: 2052
Drawing Number: PL03B