
Notes:
This drawing is copyright.

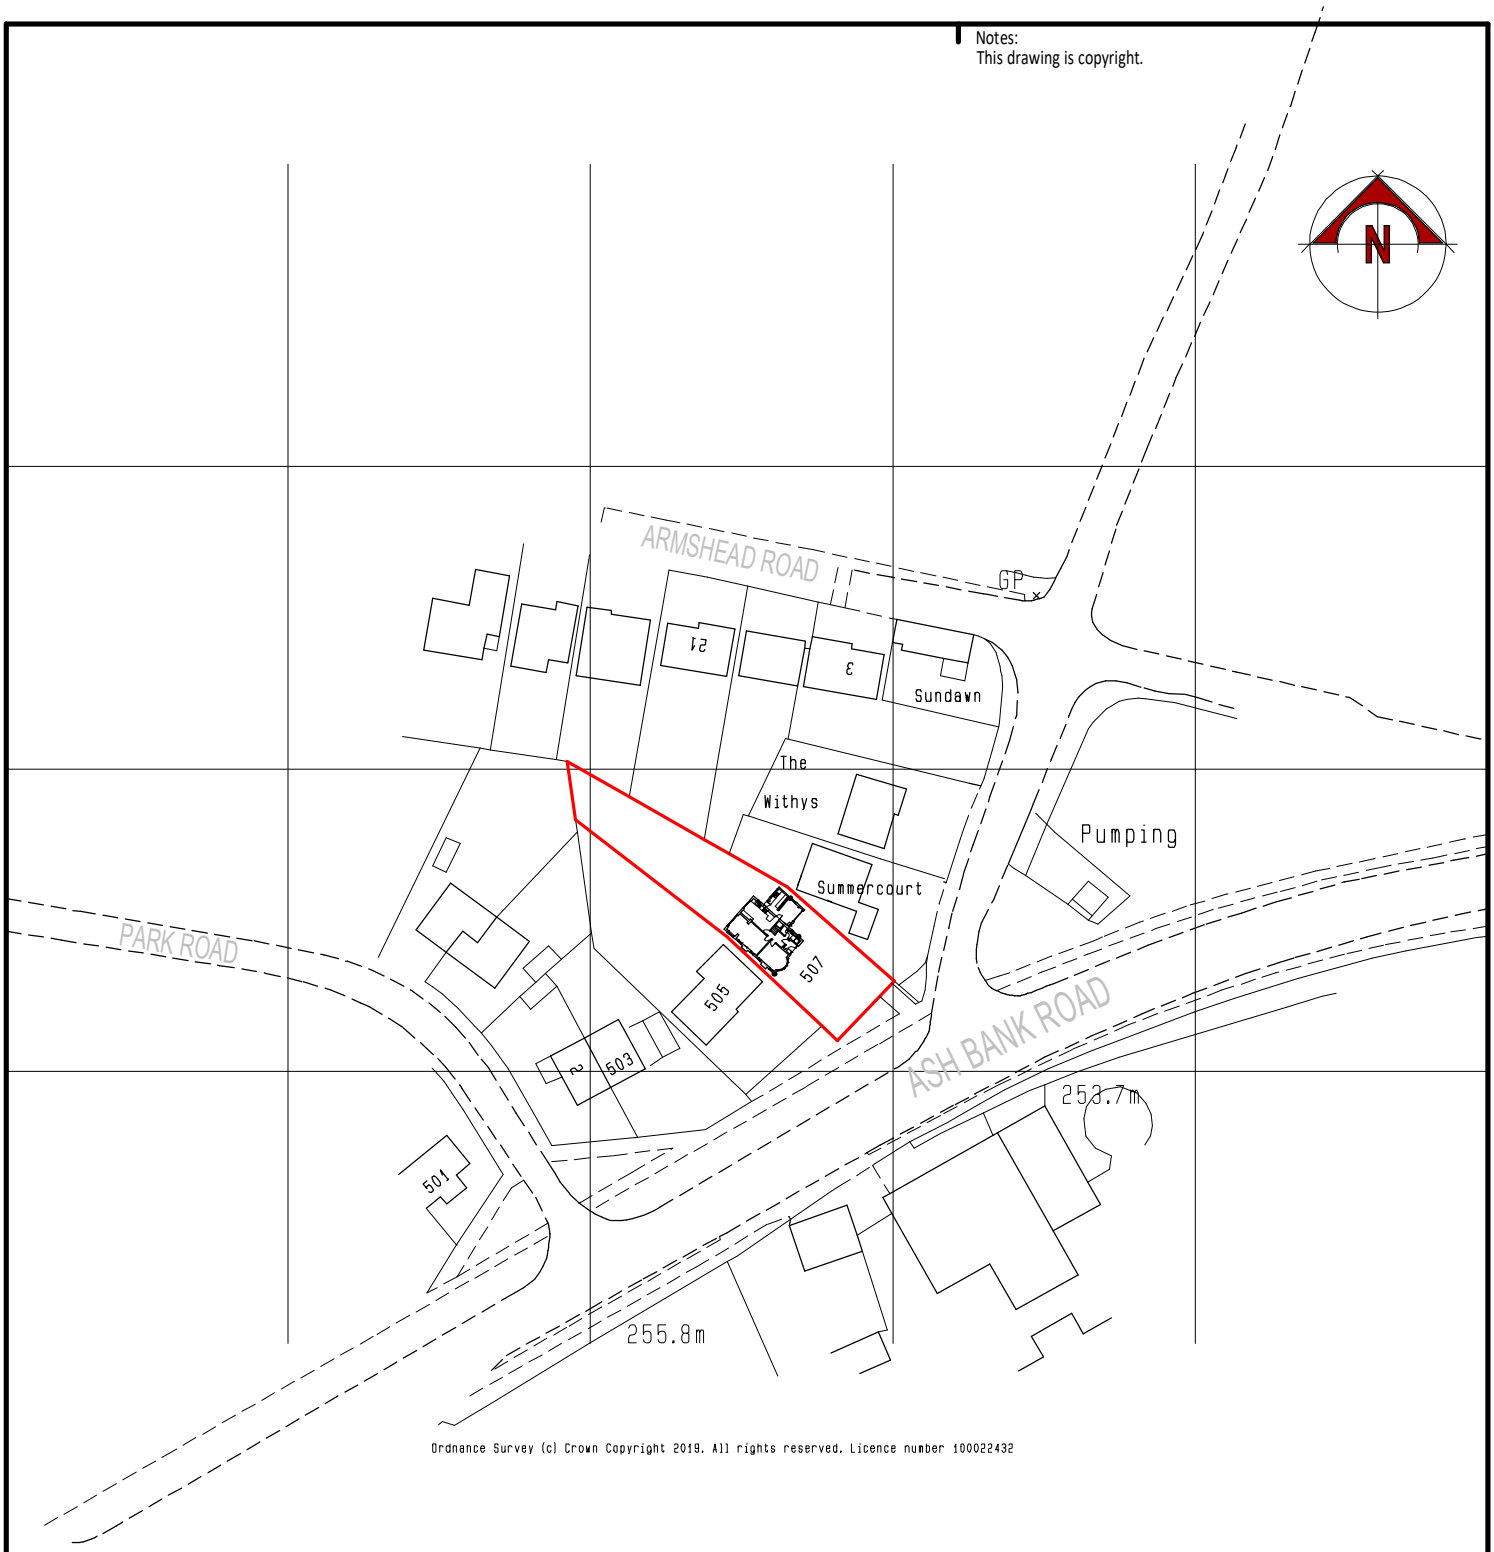

Ordnance Survey (c) Crown Copyright 2019. All rights reserved. Licence number 100022432

0 10 20 30 40 50m

SCALE 1:1250@A4

REVISION A 9:10:2019 POSITION OF No507 REPOSITIONED FROM ACCURATE SITE SURVEY

Client	MR. & MRS. M. ARCHER.
Contract	PROPOSED EXTENSION 507, ASH BANK ROAD, WERRINGTON, STOKE ON TRENT, ST9 0DT.
Drawing Title	LOCATION PLAN

Date	Scale	Drg. no.
JULY 2019	1:1250	MA/02/003