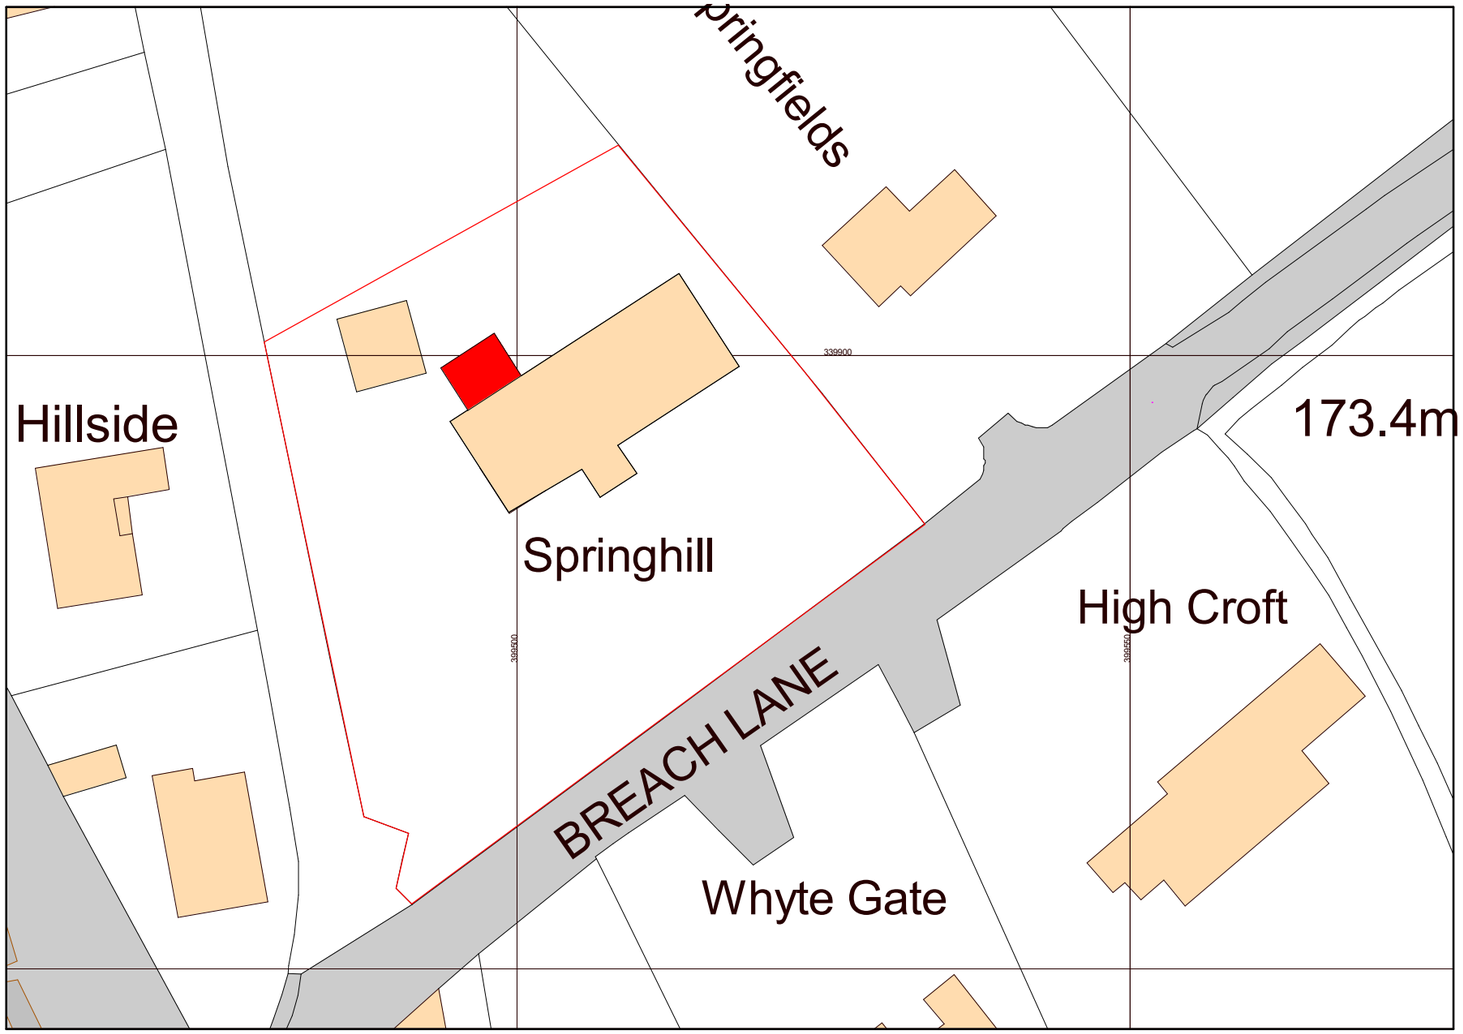

Ordnance Survey, (c) Crown Copyright 2020. All rights reserved. Licence number 100022432

Block Plan
1:500

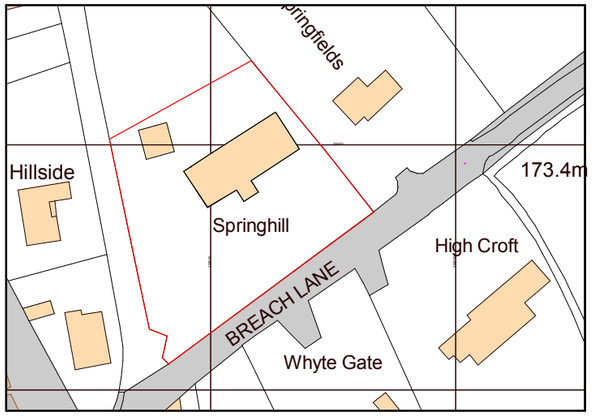

Location Plan
1:1250

Scale 1 : 500

0 5 10 25 50 m

Scale 1 : 1250

0 12.5 25 62.5 125 m

\\NAS-6E-EB-28\Documents\Drawings\Current Drawings\3163 DEAVILLE\01-Architectural\01 WIP\Revit AutoCad\3163-SA-XX-XX-M3-A_Scheme_1 (3D).rvt

All heights, sizes and dimensions should be checked on site by the contractor before any work is put in hand.

Figured dimensions should be taken in preference to scaling and any errors or omissions reported to the architect at once.

This drawing has been prepared in accordance with the CDM (Construction Design and Management) and all foreseeable design risks to those involved or affected by construction have been avoided wherever possible.

N

Rev	Date	By	Detail
P.1	24/08/2020		Revised for planning

Drawing status

S3 - Planning

Client

Mr M.Deaville

Project/Location

Kitchen extension to Springhill Bungalow

Springhill Bungalow , Breach Lane
Totmonslow, Tean
Stoke on Trent
Staffordshire ST10 4JL

SMYTHEMAN ARCHITECTURAL
CIAT Registered Practice

12 High Street
Tean, Stoke-on-Trent
ST10 4DZ
United Kingdom

T +44 (0)1538 722097
F +44 (0)1538 722185
mail@smytheman.co.uk
www.smytheman.co.uk

Drawing title

Location & Block plan

Date	Drawn	Checked	Job No.
25/08/2020	LE		3163

Scale(s)

As indicated @A3

Drawing number	Revision
MDKE-SA-XX-XX-DR-A-0101	P.1