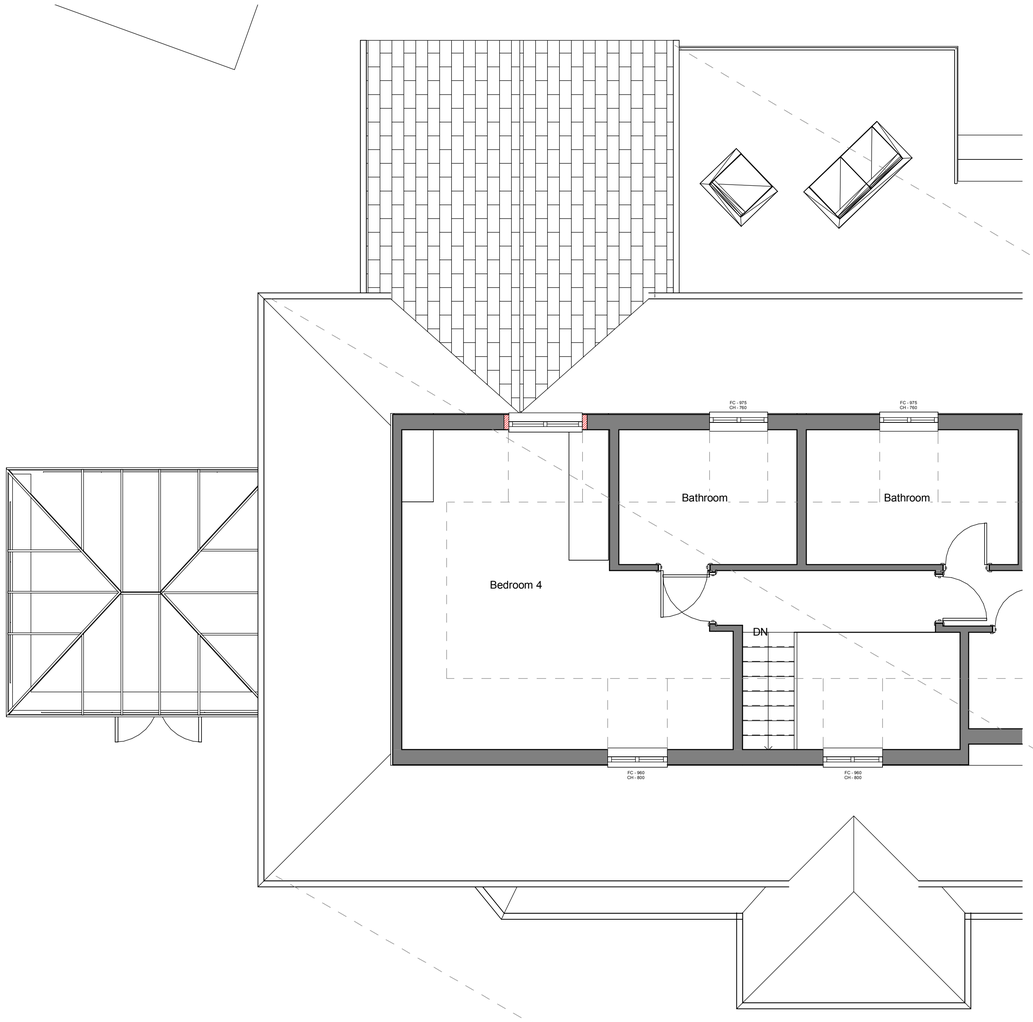

2 First Floor Plan
1 : 50

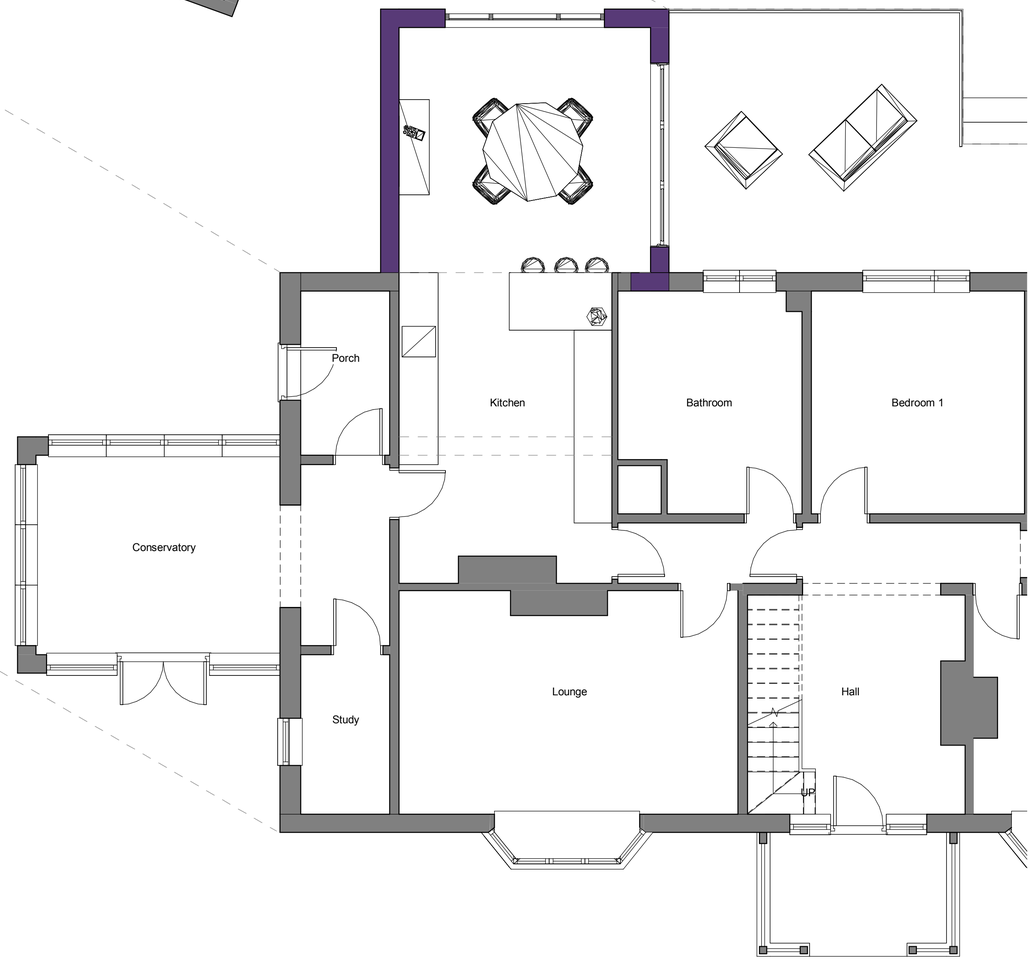

1 Ground Floor Plan
1 : 50

All heights, sizes and dimensions should be checked on site by the contractor before any work is put in hand.

Figured dimensions should be taken in preference to scaling and any errors or omissions reported to the architect at once.

This drawing has been prepared in accordance with the CDM (Construction Design and Management) and all foreseeable design risks to those involved or affected by construction have been avoided wherever possible.

Scale 1 : 500

0 5 10 25 50 m

N

Rev	Date	By	Detail
P.1	24/08/2020		Revised for planning

Drawing status
S3 - Planning

Client
Mr M.Deaville

Project/Location
Kitchen extension to Springhill Bungalow

Springhill Bungalow , Breach Lane
Totmonslow, Tean
Stoke on Trent
Staffordshire ST10 4JL

SMYTHEMAN ARCHITECTURAL
CIAT

12 High Street
Tean, Stoke-on-Trent
ST10 4DZ
United Kingdom

T +44 (0)1538 722097
F +44 (0)1538 722185
mail@smytheman.co.uk
www.smytheman.co.uk

Drawing title
Proposed Floor Plans

Date	Drawn	Checked	Job No.
25/08/2020	LE	BJ	3163

Scale(s)
1 : 50 @A1

Drawing number	Revision
MDKE-SA-XX-ZZ-DR-A-0202	P.1