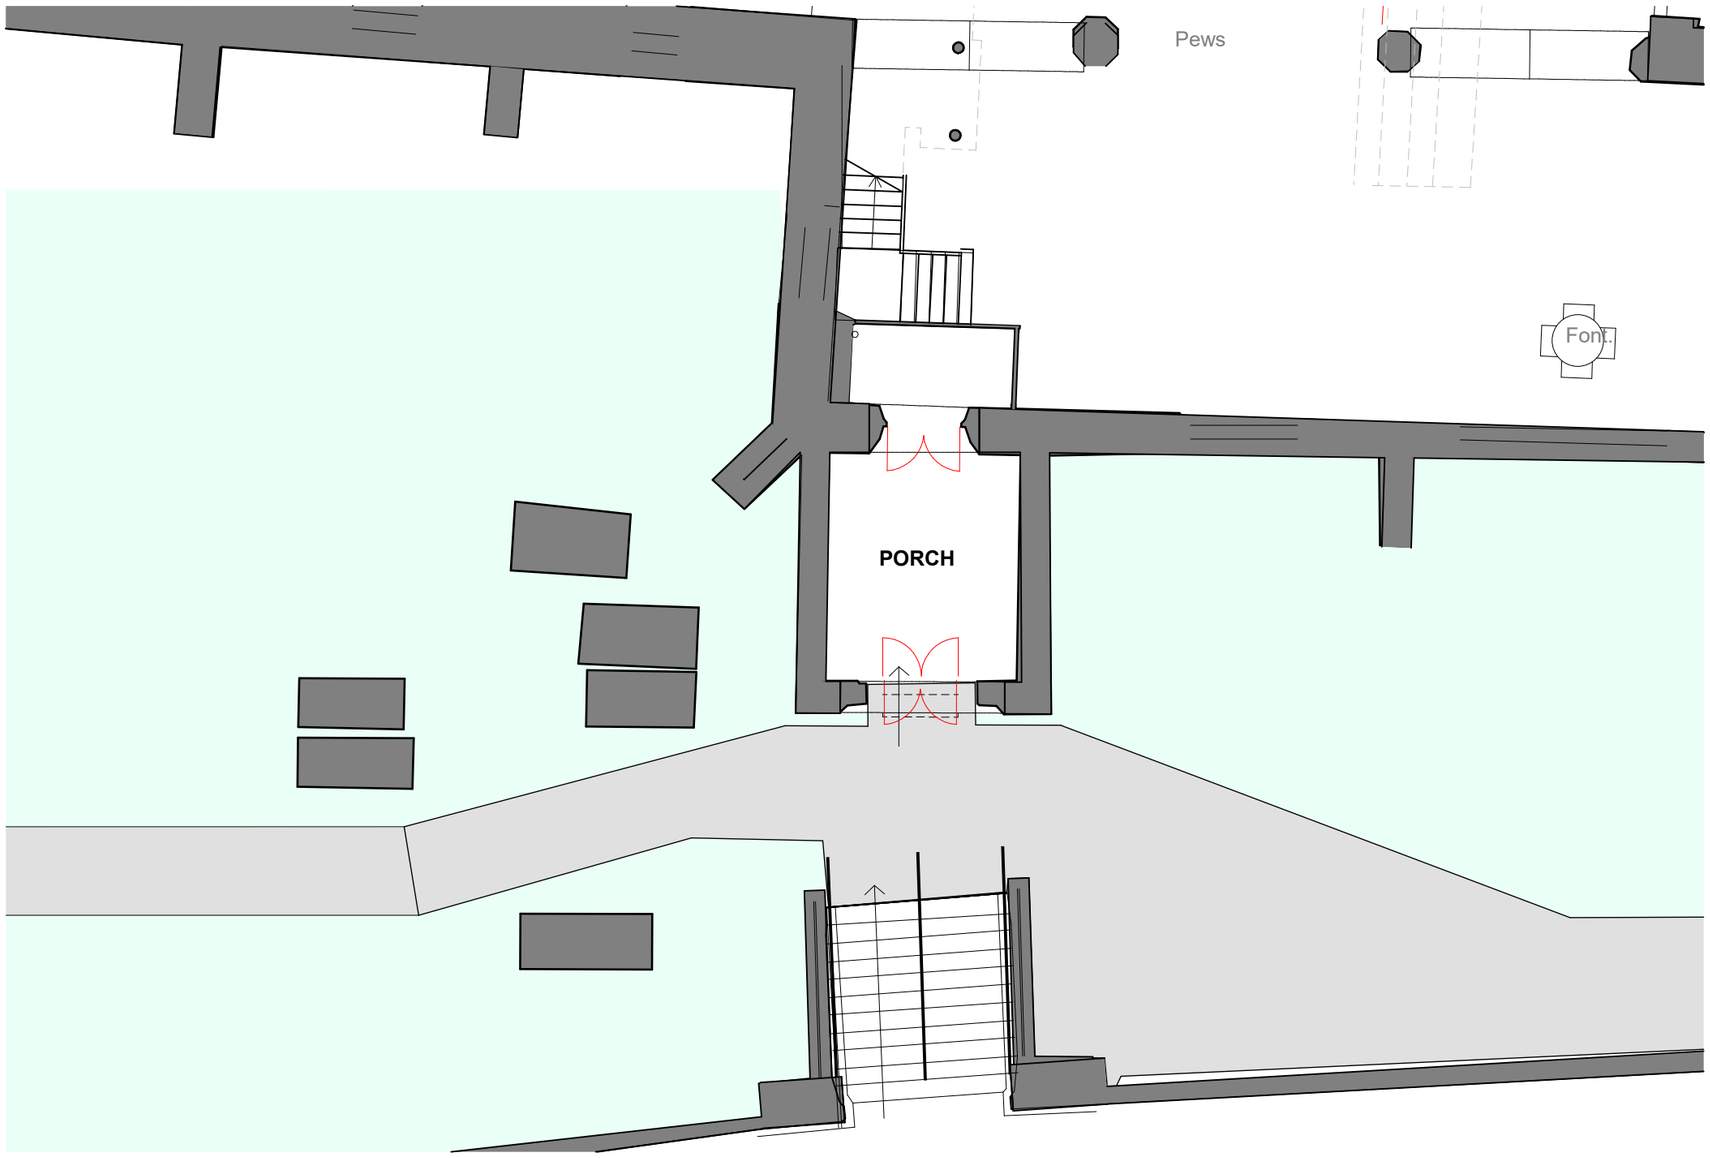


N

Rev ID	Date	Comment
	26/08/2020	First Issue

wood goldstraw yorath
ARCHITECTS QUANTITY SURVEYORS CDM CO-ORDINATORS

Churchill House, Regent Road, Stoke on Trent, ST1 3RH.
Tel: 01782 208000 Fax: 01782 208712 E-mail: info@woodgoldstraw.co.uk
www.woodgoldstraw.co.uk

Client.
ST. EDWARDS CEC, LEEK

Project.
Access Improvements

Scale	Issue Date
1:100	26/08/2020

Sheet Size	Drawn
A3	

Title.
Plan as Existing

0. Plan as Existing 1:100

Drawing Number / (Revision)	Revison ID
2037-17-03	

CAD file path:
X:\0 PROJECTS\2037 St Edwards CEC, Leek\2037-17 Entrance Alterations\Design\03 DRAWINGS AND DOCS\CAD\2037-17 Scheme Proposal.pln

Copyright. Wood Goldstraw Yorath LLP.

Contractors are to check all dimensions on site and refer any discrepancies to the Architects immediately. Do not scale from this drawing.