N

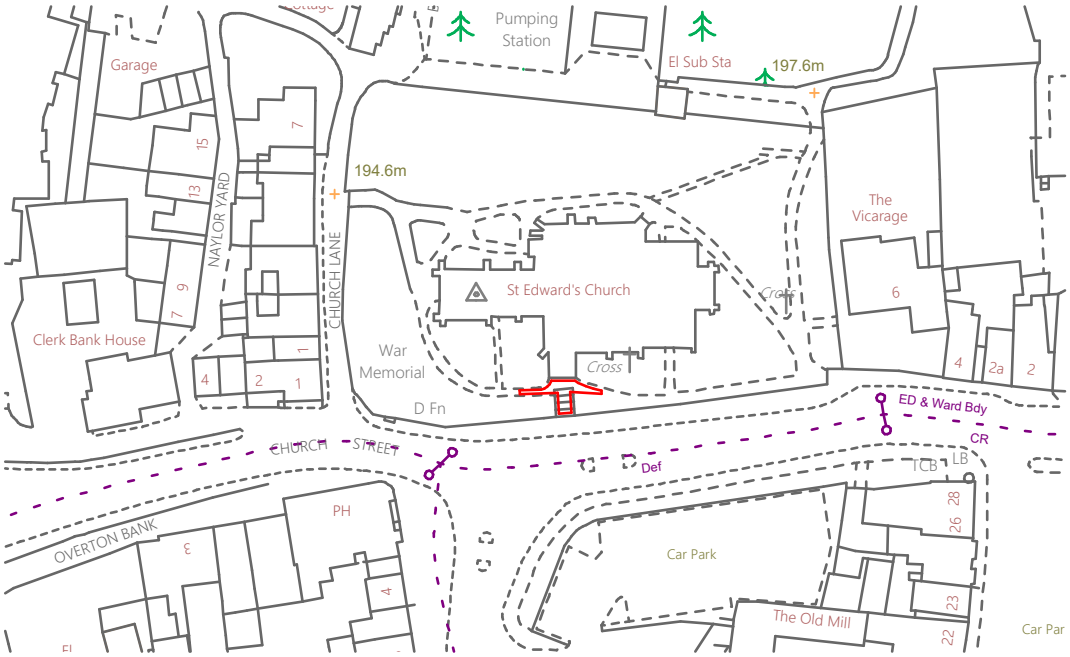

Site Location Plan | Worksheet | 1:1250

Scale 1:1250

0 10 20 30 40 50 60 70 80 90 100 m

Projection: British National Grid

Drawing no. 2037-17-01A

Revision. A

Scale. 1:1250

Drawn: #Contact Full Name

Date: 20/08/2020

Revision : Date : Details :

Client.

ST. EDWARDS CEC, LEEK

Project.

Access Improvements

Site Location Plan

wood goldstraw yorath

ARCHITECTS QUANTITY SURVEYORS CDM CO-ORDINATORS

Churchill House, Regent Road, Stoke on Trent, ST1 3RH.

Tel:01782 208000 Fax:01782 208712

E-Mail : info@woodgoldstraw.co.uk

Copyright. Wood Goldstraw Yorath LLP.

Contractors are to check all dimensions on site and refer any discrepancies to the Architect immediately. This drawing has been prepared for planning purposes only and to the best of our knowledge the original digital document is accurate at the stated scale. However, we cannot accept liability for the accuracy of third party data (OS mappings, topographical survey information, etc) used in the production of this document which we have relied upon in good faith. Key dimensions are noted for reference and any further specific dimensional information can be provided upon request.