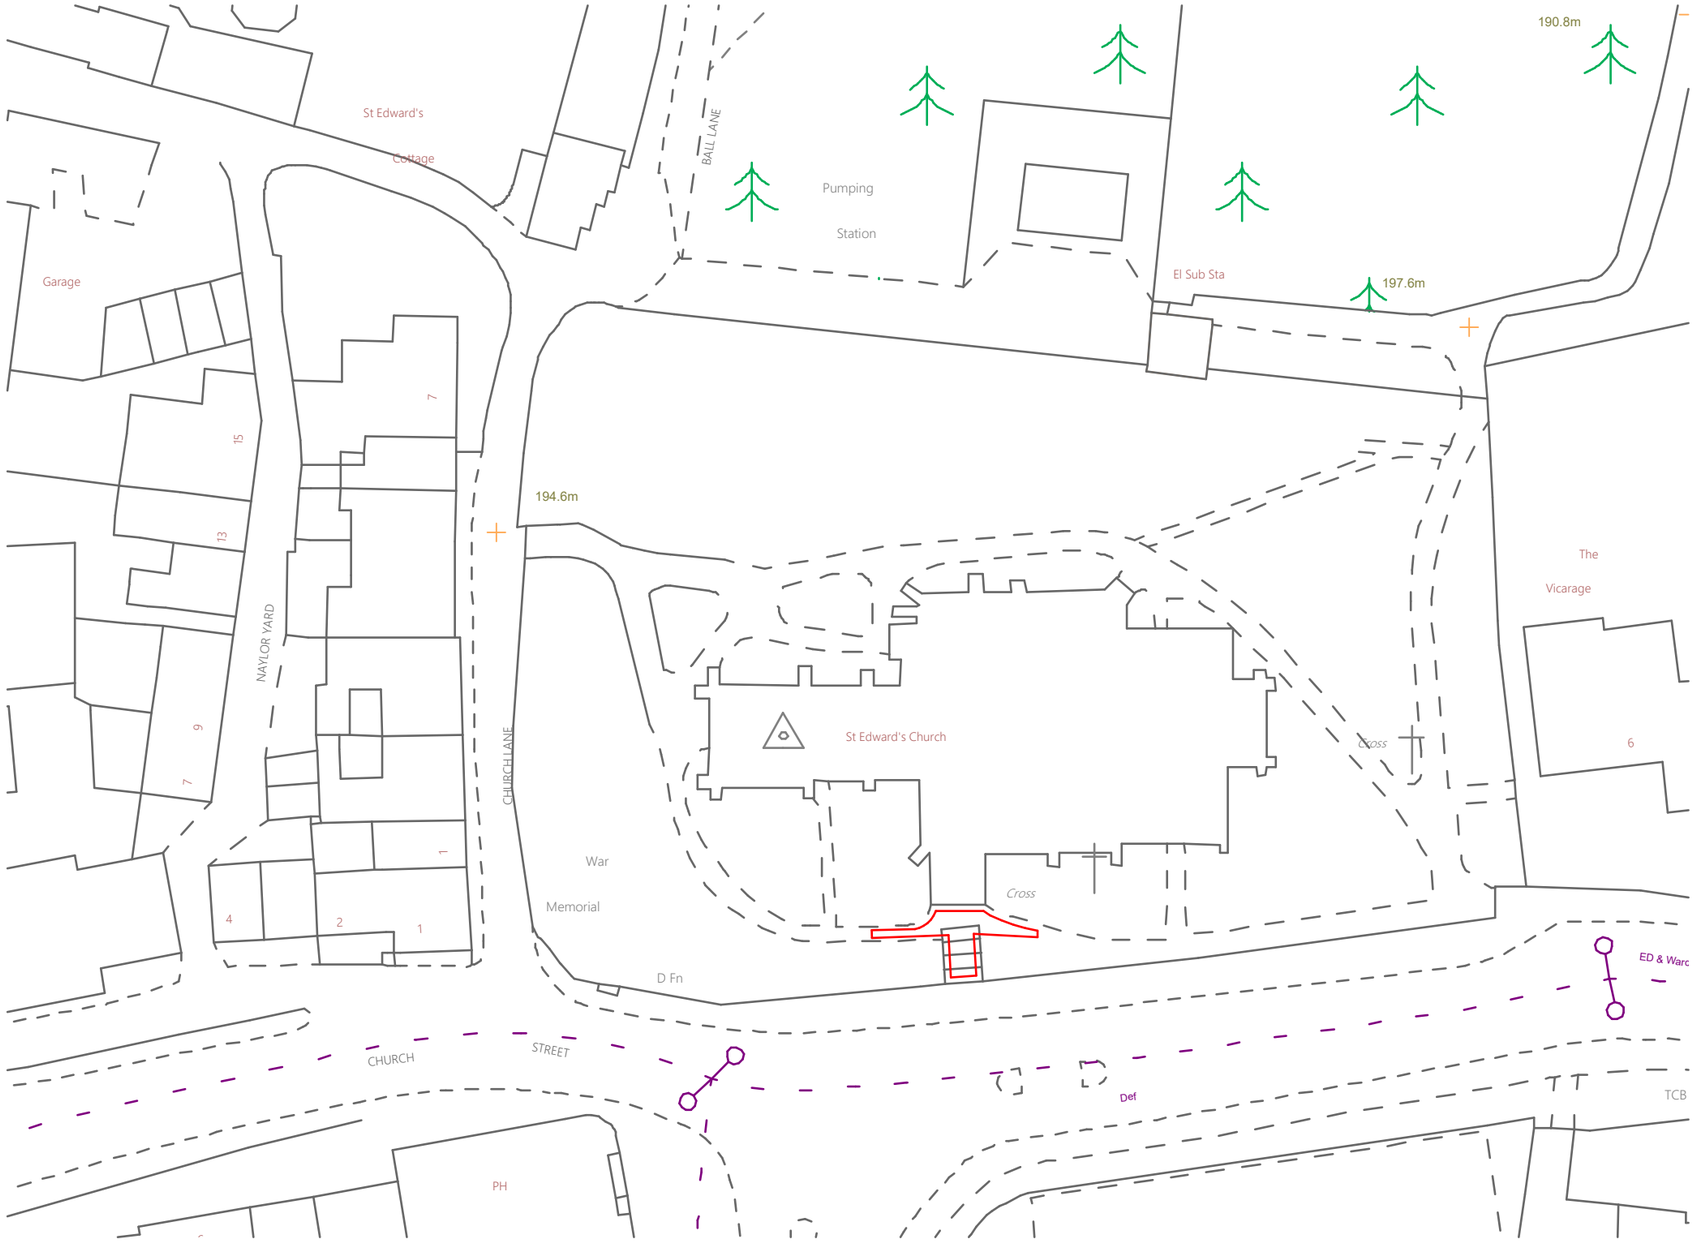


Site Plan 1:500 Worksheet 1:500

Scale 1:500

0 10 20 30 40 50 60 70 80 90 100 m

N

Rev ID	Date	Comment

wood goldstraw yorath
ARCHITECTS QUANTITY SURVEYORS CDM CO-ORDINATORS

Churchill House, Regent Road, Stoke on Trent, ST1 3RH.
Tel: 01782 208000 Fax: 01782 208712 E-mail: info@woodgoldstraw.co.uk
www.woodgoldstraw.co.uk

Client.
ST. EDWARDS CEC, LEEK

Project.
Access Improvements

Scale	Issue Date
1:500	26/08/2020
Sheet Size: A3	Drawn:

Title.
Site Plan

Drawing Number / (Revision)	Revison ID
2037-17-02	

CAD file path:
X:\0 PROJECTS\2037 St Edwards CEC, Leek\2037-17 Entrance Alterations\Design\03 DRAWINGS AND DOCS\CAD\2037-17 Scheme Proposal.pln

Copyright. Wood Goldstraw Yorath LLP.
Contractors are to check all dimensions on site and refer any discrepancies to the Architects immediately. Do not scale from this drawing.