

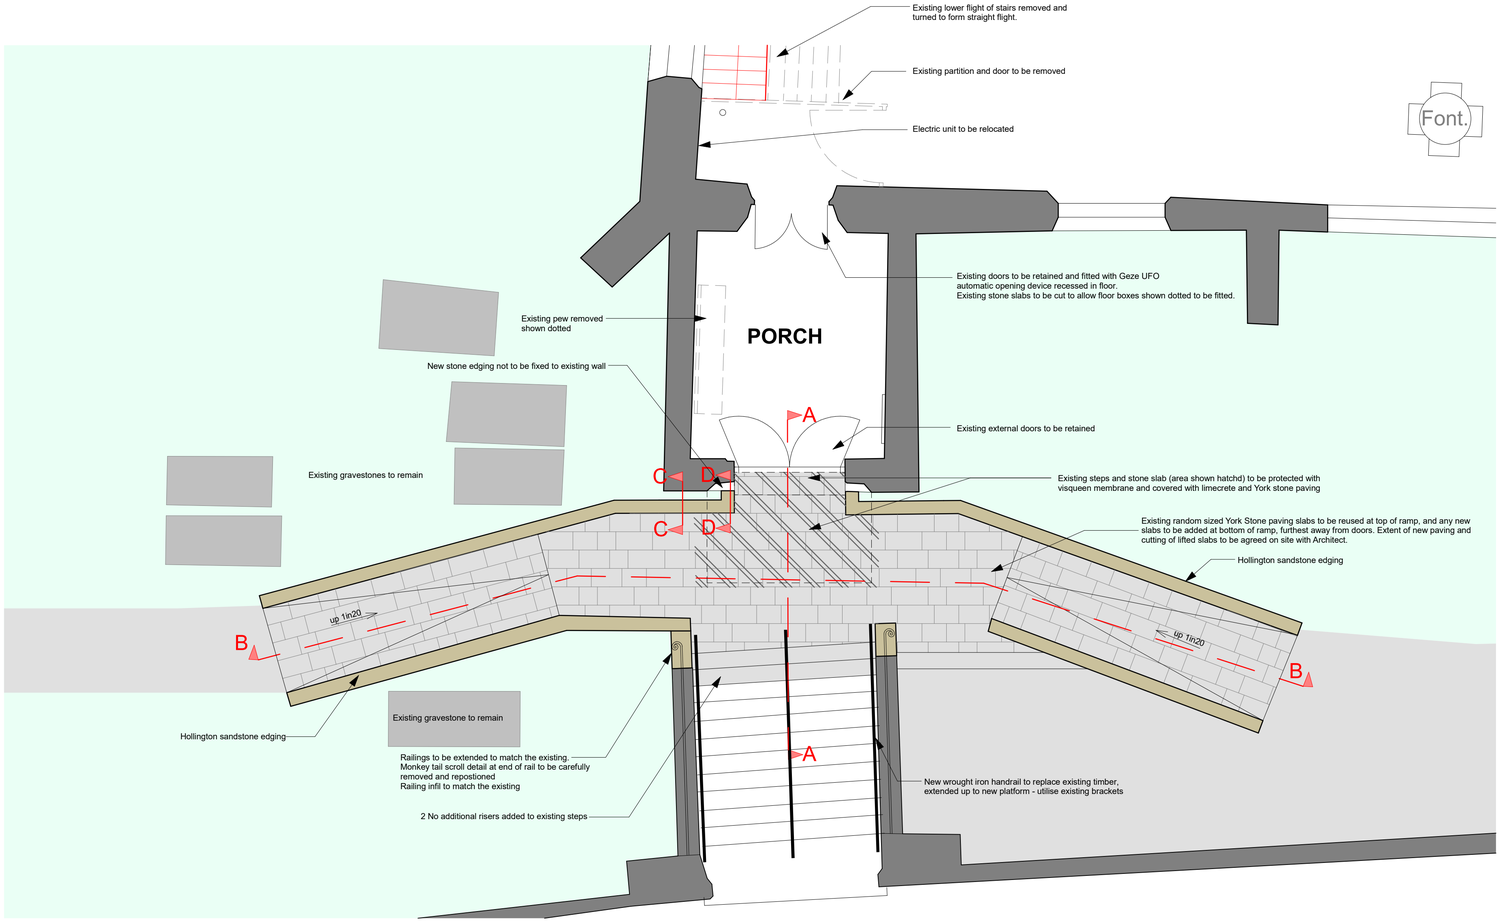



0. Plan as Proposed 1:50

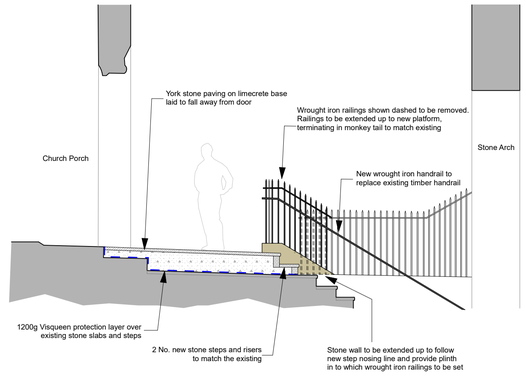

Section A 1:50

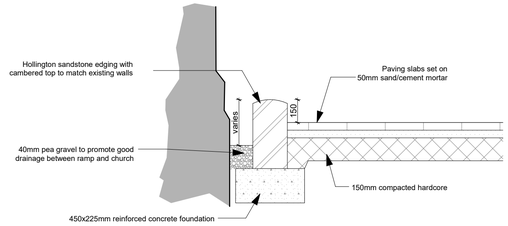

Section C/C 1:20

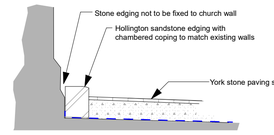

Section D/D 1:50


Stone Paving Slabs:

All the existing stone slabs within the area of the new ramp to be carefully lifted and relaid to new levels, **Except** for the large single stone slab immediately outside porch as indicate on plan.


Lifted slabs to generally be relaid to the top of the ramp and continuing away from the entrance doors with any additional new slabs only being added at the furthest points away from the door (bottom of ramp).

Any new paving slabs to be natural York Stone slabs to match the existing, random sized with riven top finish and hand fettled edges, thickness 30-60mm.



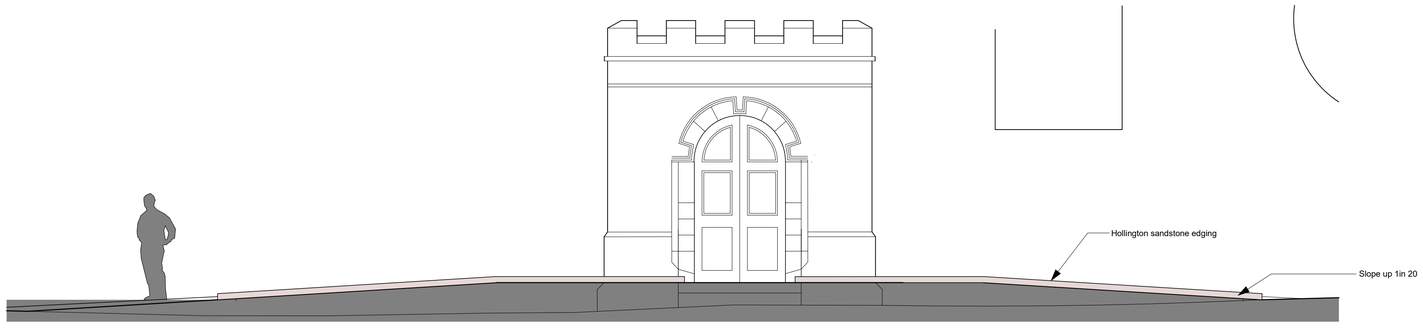

Front Elevation (B) 1:50

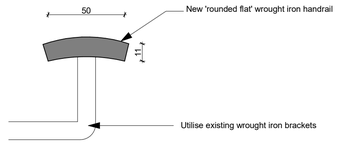

A Handrail Detail 1:2

Rev ID	Date	Comment
	14/10/2019	
A	25/11/2019	Details added
B	14/02/2020	Amended to DAC comments
C	09/04/2020	Amended to DAC comments
D	25/07/2020	Amended to DAC comments
E	20/08/2020	Amendments for planning

wood goldstraw yorath
ARCHITECTS QUANTITY SURVEYORS CDM CO-ORDINATORS
Churchill House, Regent Road, Stoke on Trent, ST1 3RH.
Tel: 01782 208000 Fax: 01782 208712 E-mail: info@woodgoldstraw.co.uk
www.woodgoldstraw.co.uk

Client.
ST. EDWARDS CEC, LEEK

Project.
Access Improvements

Scale	Issue Date
1:50, 1:20, 1:2	20/08/2020
Sheet Size: A1	Drawn:

Title.
Scheme Proposal - Exterior Ramp

Drawing Number / (Revision)	Revison ID
2037-17-10E	E

CAD file path:
X:\0 PROJECTS\2037 St Edwards CEC, Leek\2037-17 Entrance Alterations\Design\03 DRAWINGS AND DOCS\CAD\2037-17 Scheme Proposal.pln

Copyright. Wood Goldstraw Yorath LLP.
Contractors are to check all dimensions on site and refer any discrepancies to the Architect immediately. This drawing has been prepared for planning purposes only and to the best of our knowledge the original digital document is accurate at the stated scale. However, we cannot accept liability for the accuracy of third party data (OS mappings, topographical survey information, etc) used in the production of this document which we have relied upon in good faith. Key dimensions are noted for reference and any further specific dimensional information can be provided upon request.