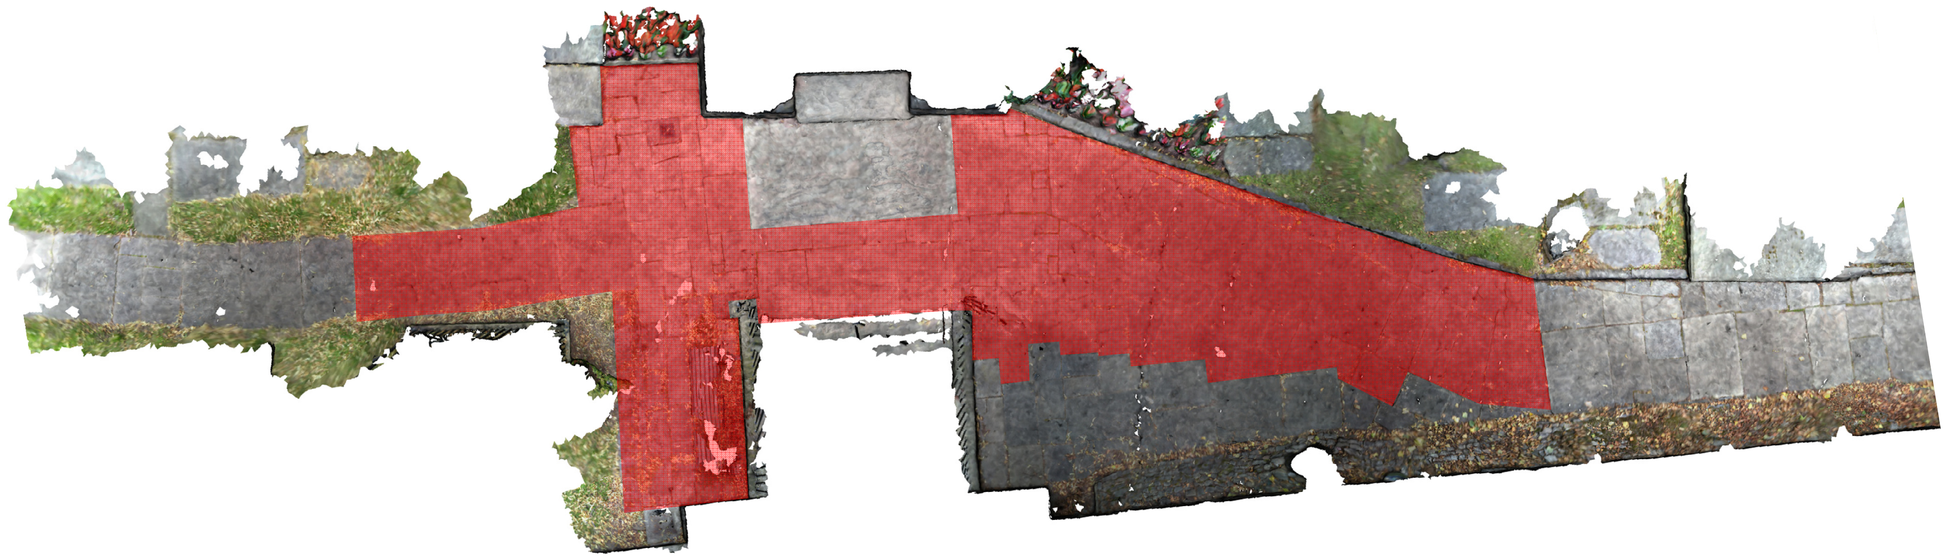

Denotes extent of slabs to be carefully lifted and reused (in positions as close to their existing locations)

Rev ID	Date	Comment
A	20/08/2020	Amendments for planning

wood goldstraw yorath
ARCHITECTS QUANTITY SURVEYORS CDM CO-ORDINATORS

Churchill House, Regent Road, Stoke on Trent, ST1 3RH.
Tel: 01782 208000 Fax: 01782 208712 E-mail: info@woodgoldstraw.co.uk
www.woodgoldstraw.co.uk

Client.
ST. EDWARDS CEC, LEEK

Project.
Access Improvements

Scale	Issue Date
1:100	20/08/2020
Sheet Size: A1	Drawn:

Title.
Slab layout as existing

Drawing Number / (Revision)	Revison ID
2037-17-13A	A

CAD file path:
X:\0 PROJECTS\2037 St Edwards CEC, Leek\2037-17 Entrance Alterations\Design\03 DRAWINGS AND DOCS\CAD\2037-17 Scheme Proposal.pln

Copyright. Wood Goldstraw Yorath LLP.
Contractors are to check all dimensions on site and refer any discrepancies to the Architect immediately. This drawing has been prepared for planning purposes only and to the best of our knowledge the original digital document is accurate at the stated scale. However, we cannot accept liability for the accuracy of third party data (OS mappings, topographical survey information, etc) used in the production of this document which we have relied upon in good faith. Key dimensions are noted for reference and any further specific dimensional information can be provided upon request.