

EXISTING

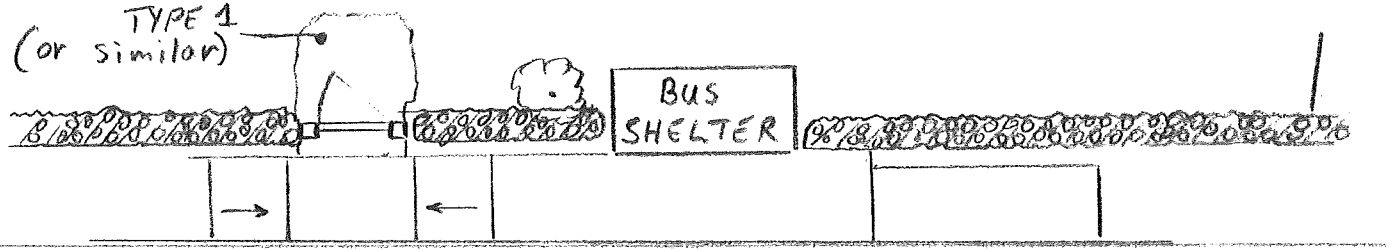

PROPOSED

Bagnall Parish Council

Proposed New Gate at Bagnall Road

Drawing Number ..F.P.24/1/..

Scale ....1/100.....

Date. 23rd March 2020

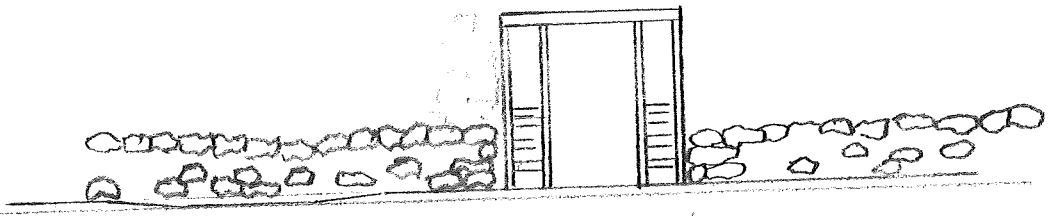

Existing North Elevation.

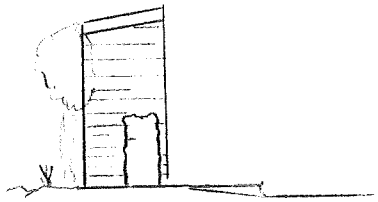

Existing West Elevation

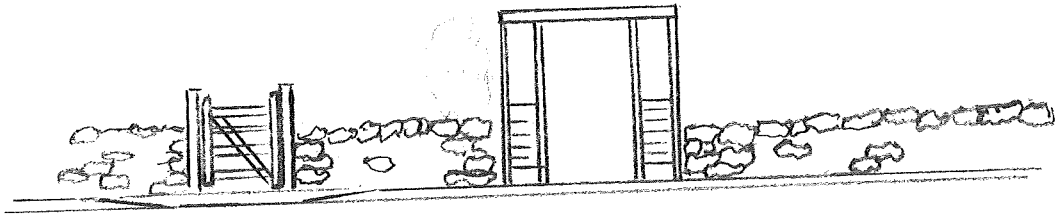

Proposed North Elevation.

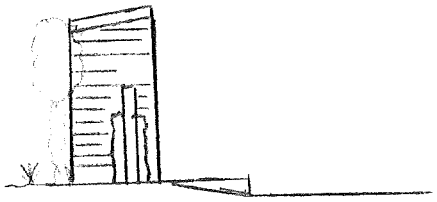

Proposed West Elevation.

0m 5m

Bagnall Parish Council

Proposed New Gate at Bagnall Road

Drawing Number EP 24/21a

Scale 1-100

Date. *23rd March 2020*

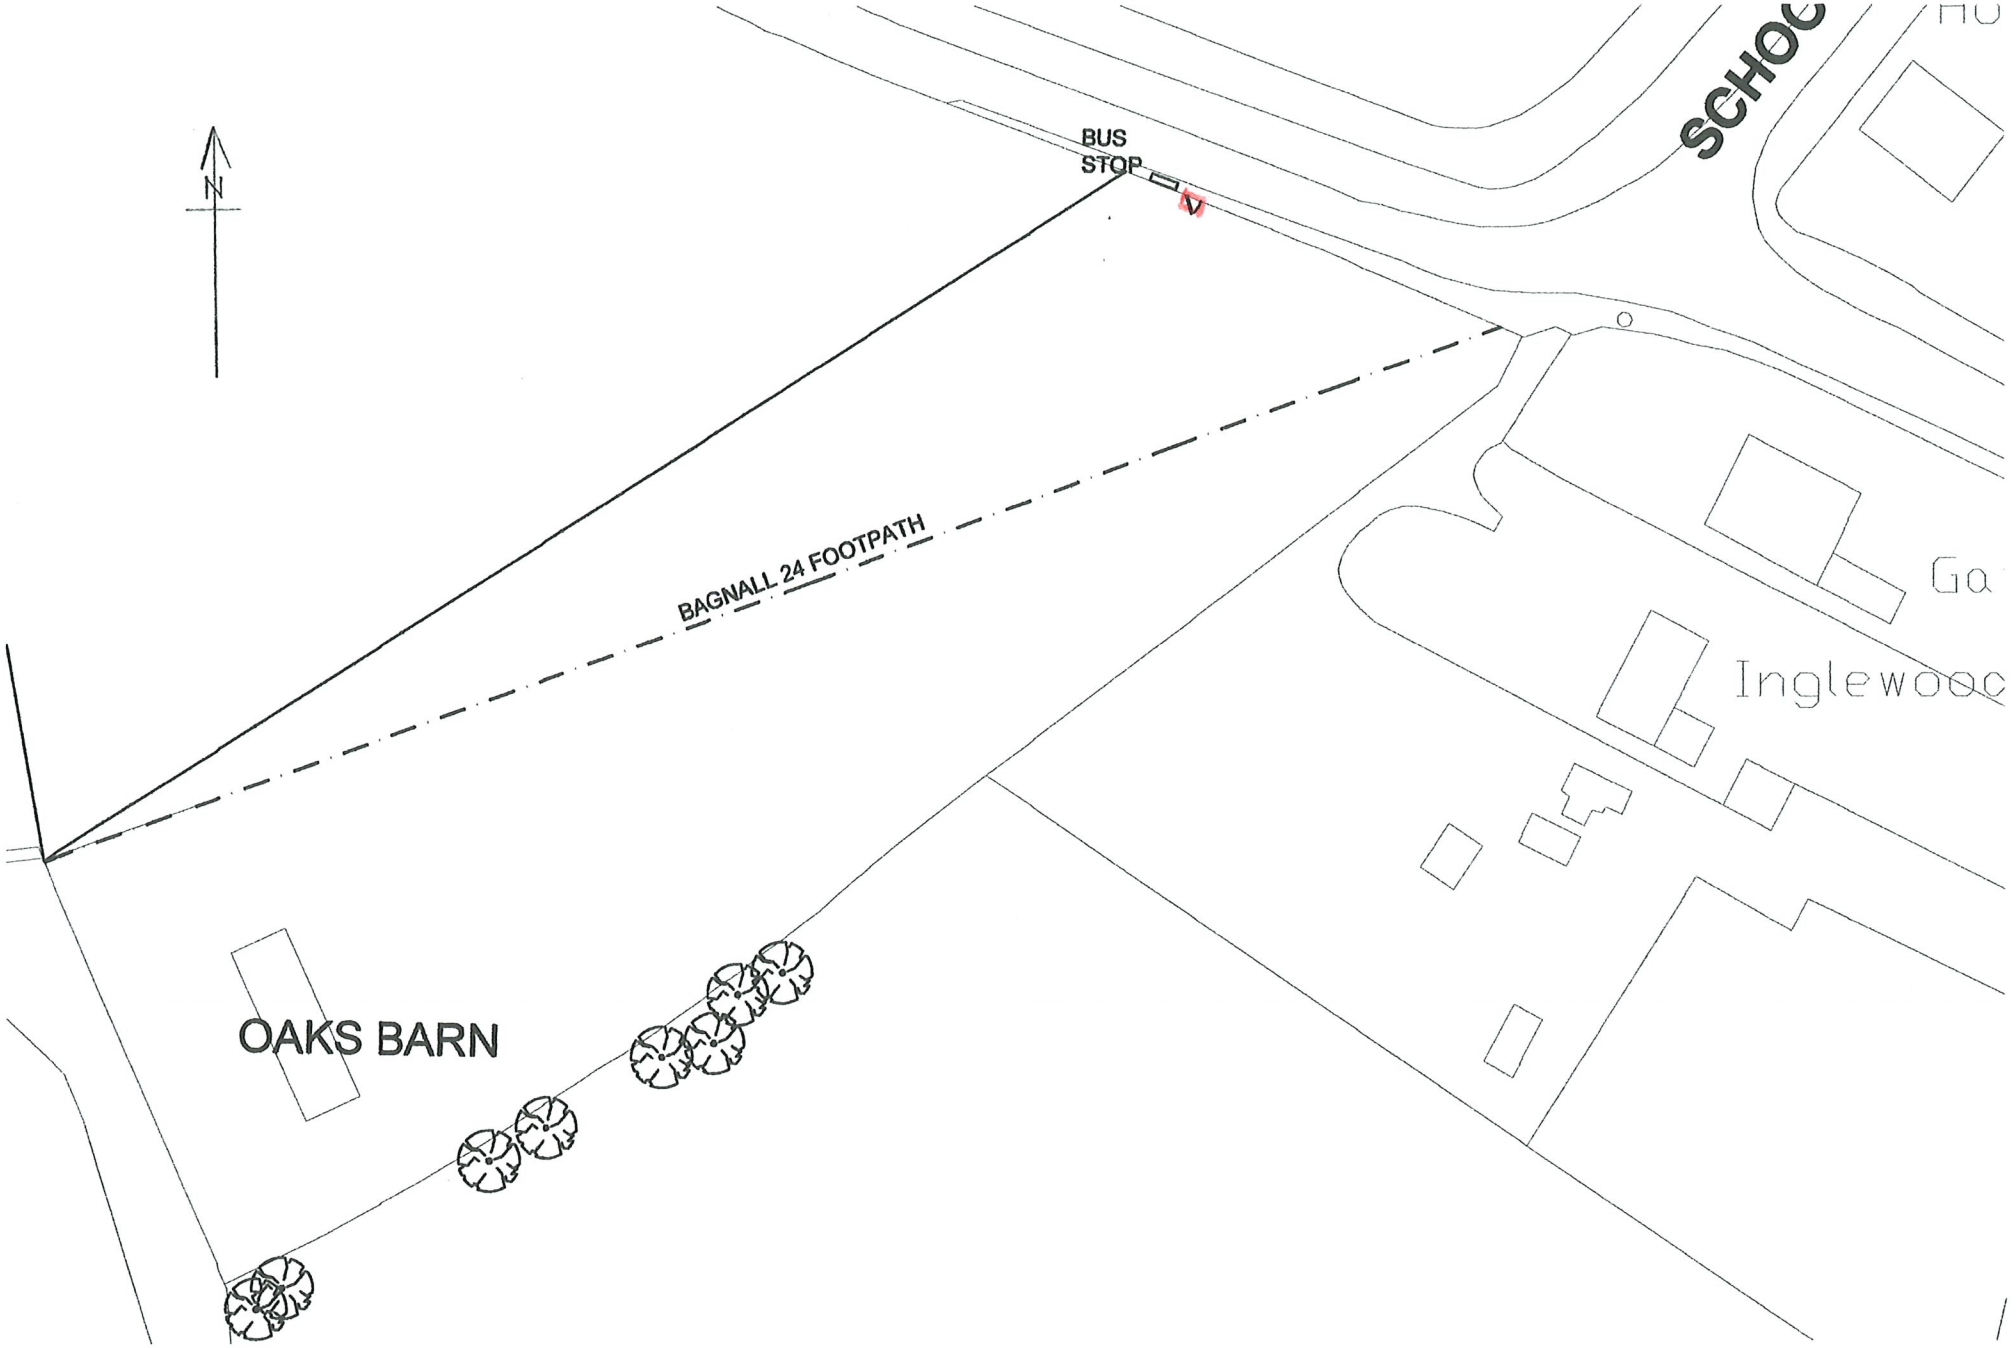

EXISTING SITE PLAN - 1:500 @ A3

SCALE