DO NOT SCALE FROM THIS DRAWING
CONCEPT ARCHITECTURAL DESIGN ARE TO BE NOTIFIED OF ANY DISCREPANCIES IN FIGURED DIMENSIONS. CONTRACTOR TO VERIFY ALL DIMENSIONS.
THIS DRAWING IS COPYRIGHT.

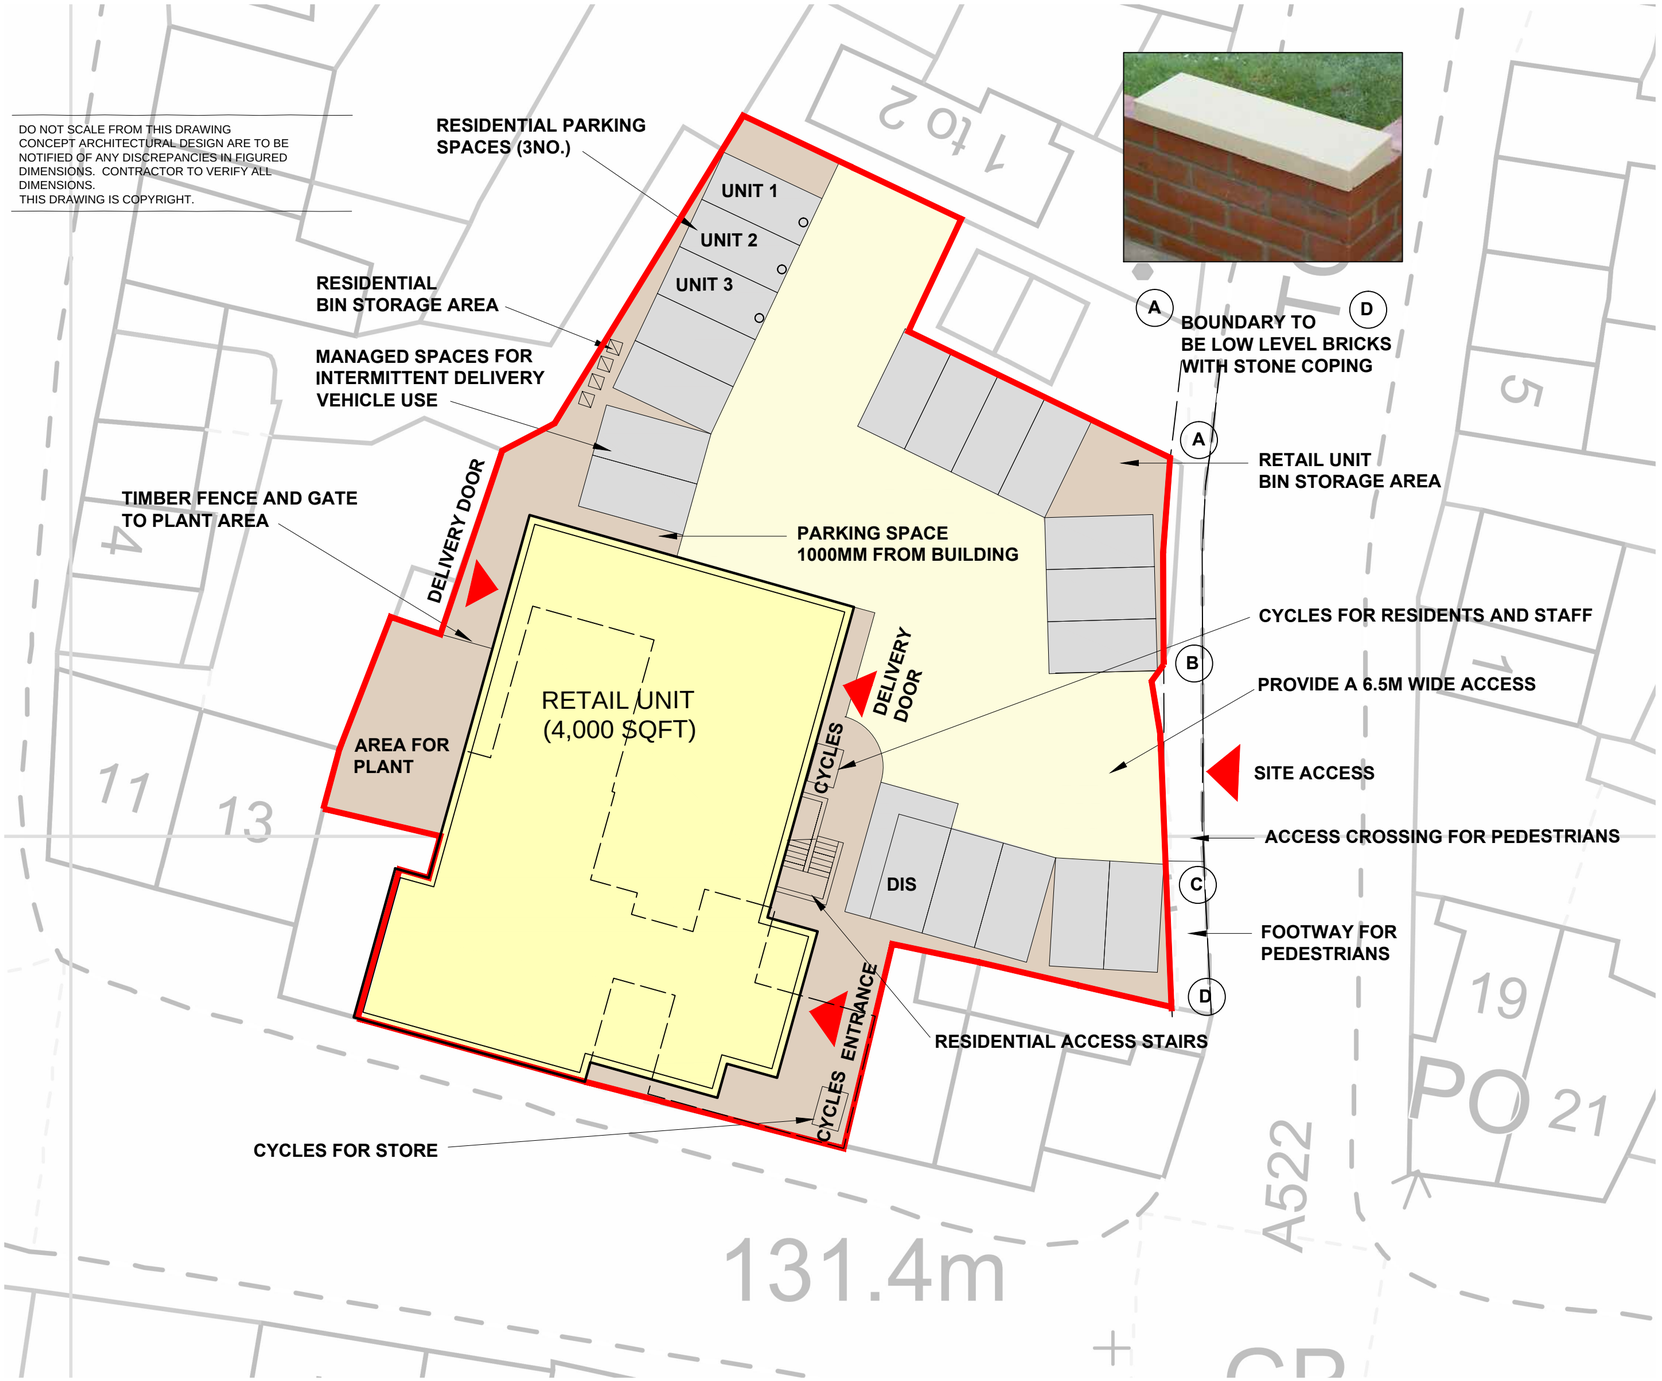

CONCEPT ARCHITECTURAL DESIGN ARE TO BE NOTIFIED OF ANY DISCREPANCIES IN FIGURED DIMENSIONS. CONTRACTOR TO VERIFY ALL DIMENSIONS.
THIS DRAWING IS COPYRIGHT.

SEP Properties Limited

concept architectural design
TEL : 07809 580481
EMAIL : concept-designs@outlook.com

ARCHITECTURAL DESIGN • PROJECT MANAGEMENT • DEVELOPMENT CONSULTANTS

Project
PROPOSED DEVELOPMENT AT HIGH STREET, TEAN

Drawing Title
PROPOSED SITE LAYOUT PLAN

Client
SEP PROPERTIES

Drawing No.	Revision
CA-SEP-06-03	H

Scale	Date	Drawn by
1:200@A2	OCT 19	SG