Site Plan - Location Plan

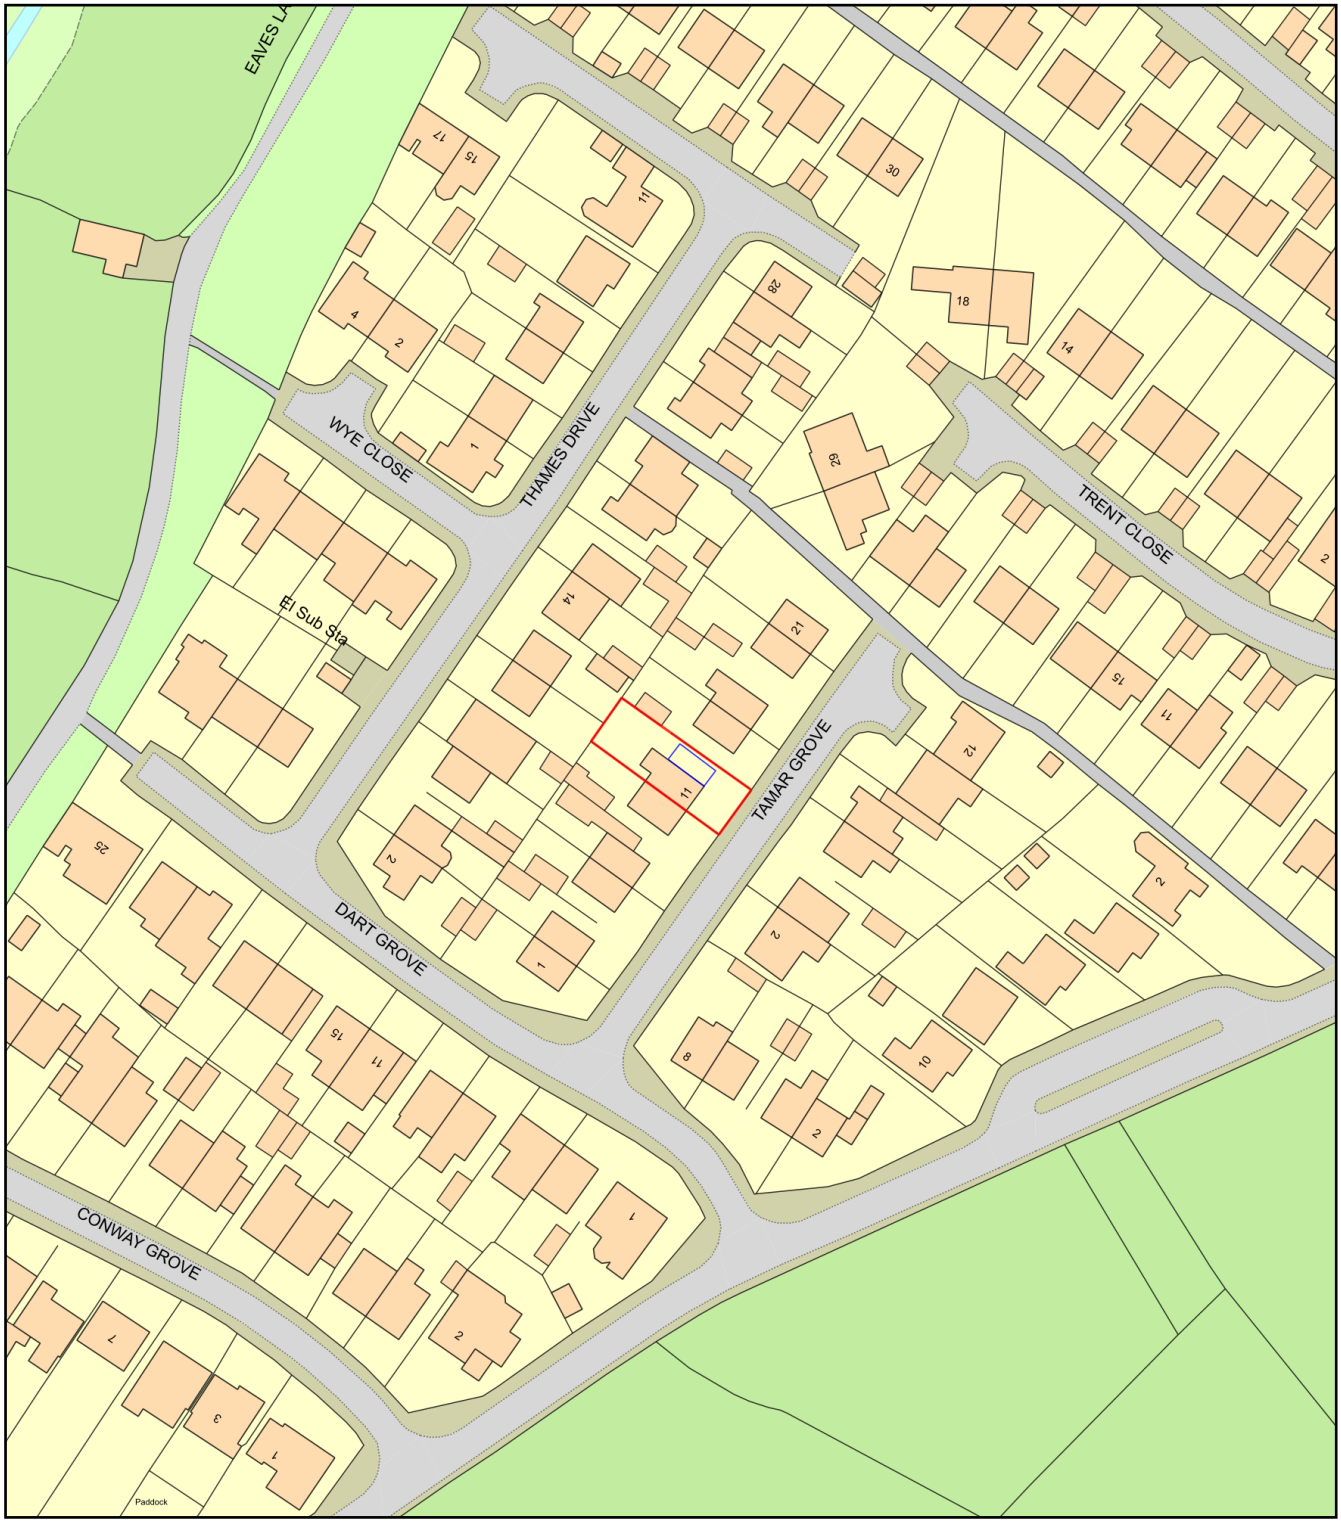

0 50
Metres

N

ReQuestaPlan

Plan Produced for: 101810936

Date Produced: 26 Jun 2020

Plan Reference Number / Project ID TQRQM20178083029994 / 101810936

Scale: 1:1250 @ A4

© Crown copyright and database rights 2019 OS 100042766