
Site Plan

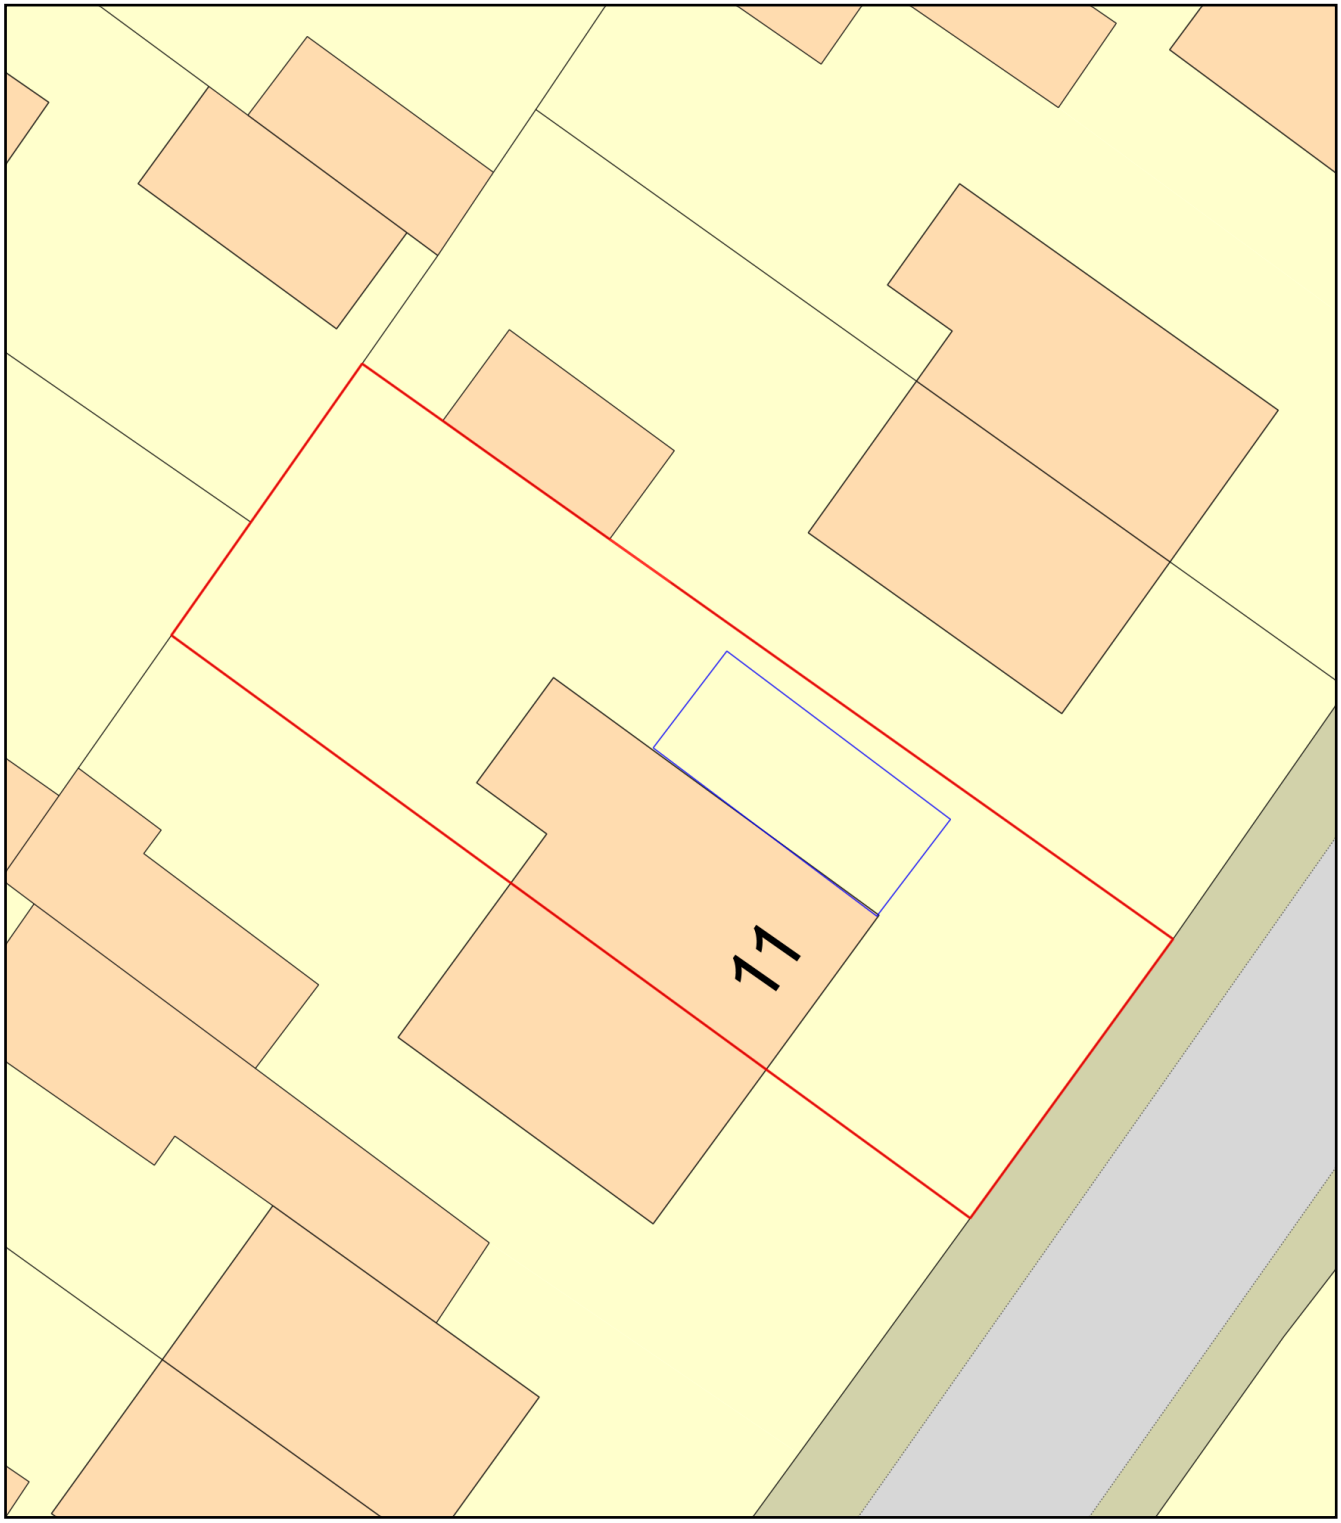

0 10

Metres

N

ReQuestaPlan

Plan Produced for: 101810936

Date Produced: 26 Jun 2020

Plan Reference Number / TQRQM20178082754446 / 101810936

Scale: 1:200 @ A4

© Crown copyright and database rights 2019 OS 100042766